



1 FRONT ELEVATION (SOUTH)


2 REAR ELEVATION (NORTH)

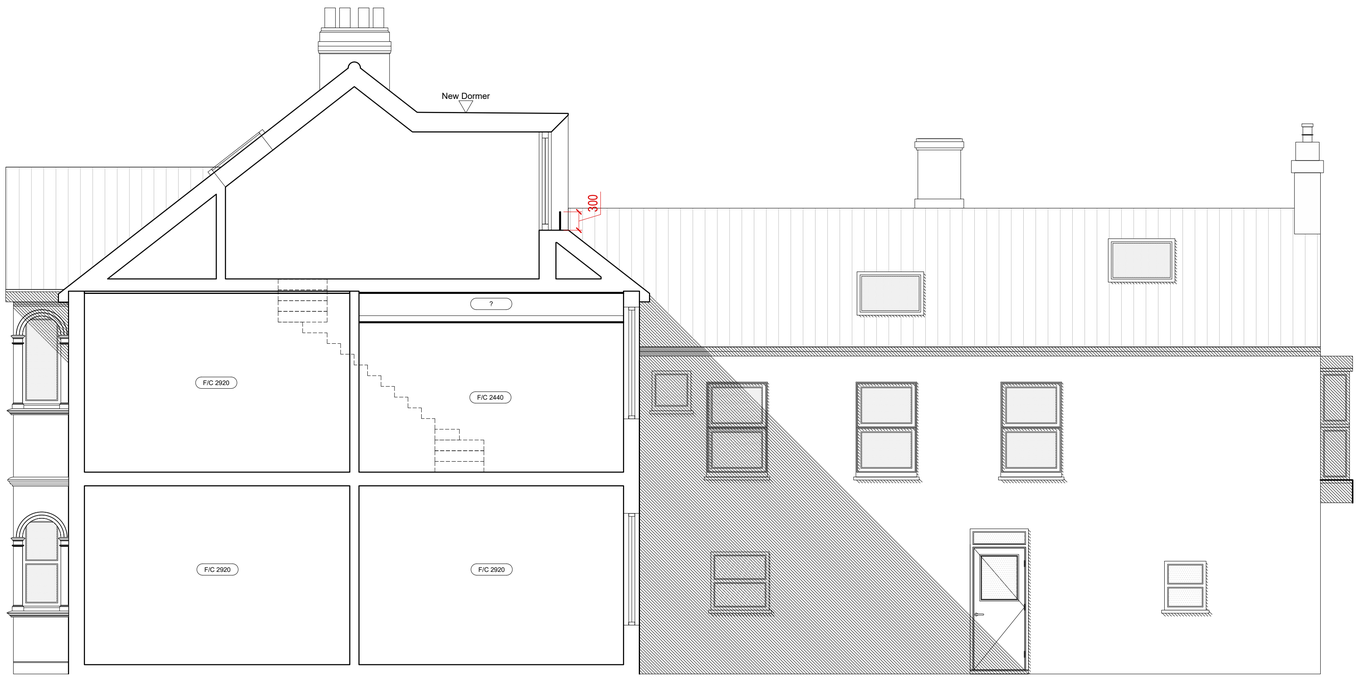


3 SECTION AA

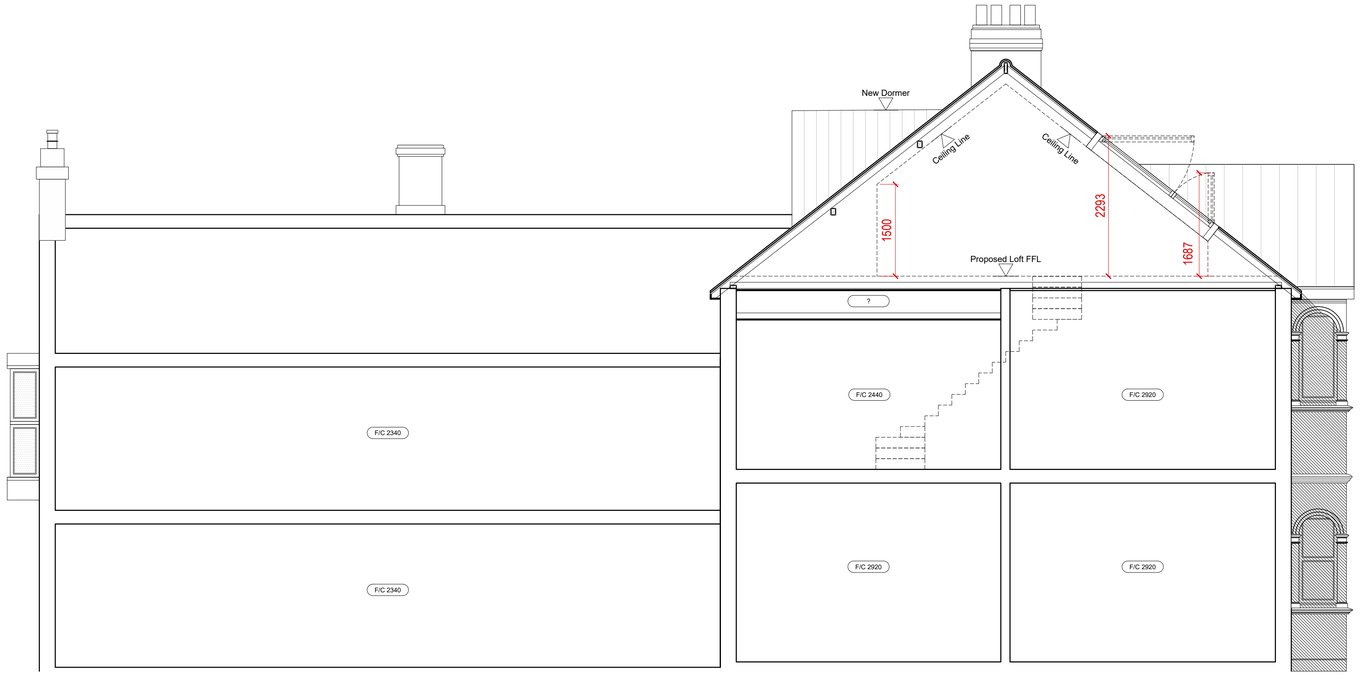

4 SECTION BB

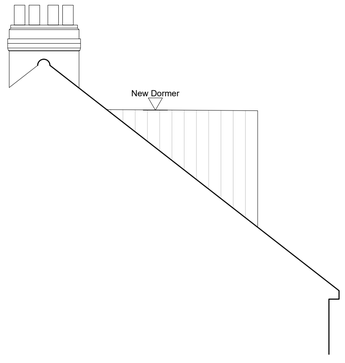

5 DORMER WEST ELEVATION

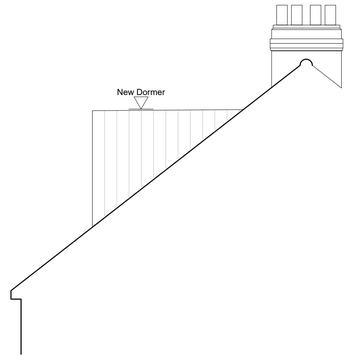

6 DORMER EAST ELEVATION

C	B	A
29/11/23	18/10/23	26/09/23
IH	NH	NH
AMMENDED FOLLOWING COMMENTS FROM PLANNING OFFICER	PLANNING DEPARTMENT COMMENTS INCORPORATED	CLIENT COMMENTS INCORPORATED

drawing
Planning Application:
Elevations and Sections:

as Proposed

drawing number 2320-PA-EL-11
revision C

status
PLANNING

scale 1:50
size A1

project
193 BRIGHTON ROAD

architects

12 Blackstock Mews
London
N4 2BT

t:
+44 (0) 20 7998 7651

m:
+44 (0) 78 8267 6709

e:
mail@hjarchitecture.co.uk

This drawing and design is for use soley in connection with the project described below. The drawing and the design is the copyright of H and J architecture and must not be reissued, loaned or copied without written consent. All dimensions and setting out to be checked on site before construction. Do not scale from this drawing. The drawing is to be read in conjunction with all other information relevant to the project. Any apparent discrepancy to be brought to the attention of the architect.