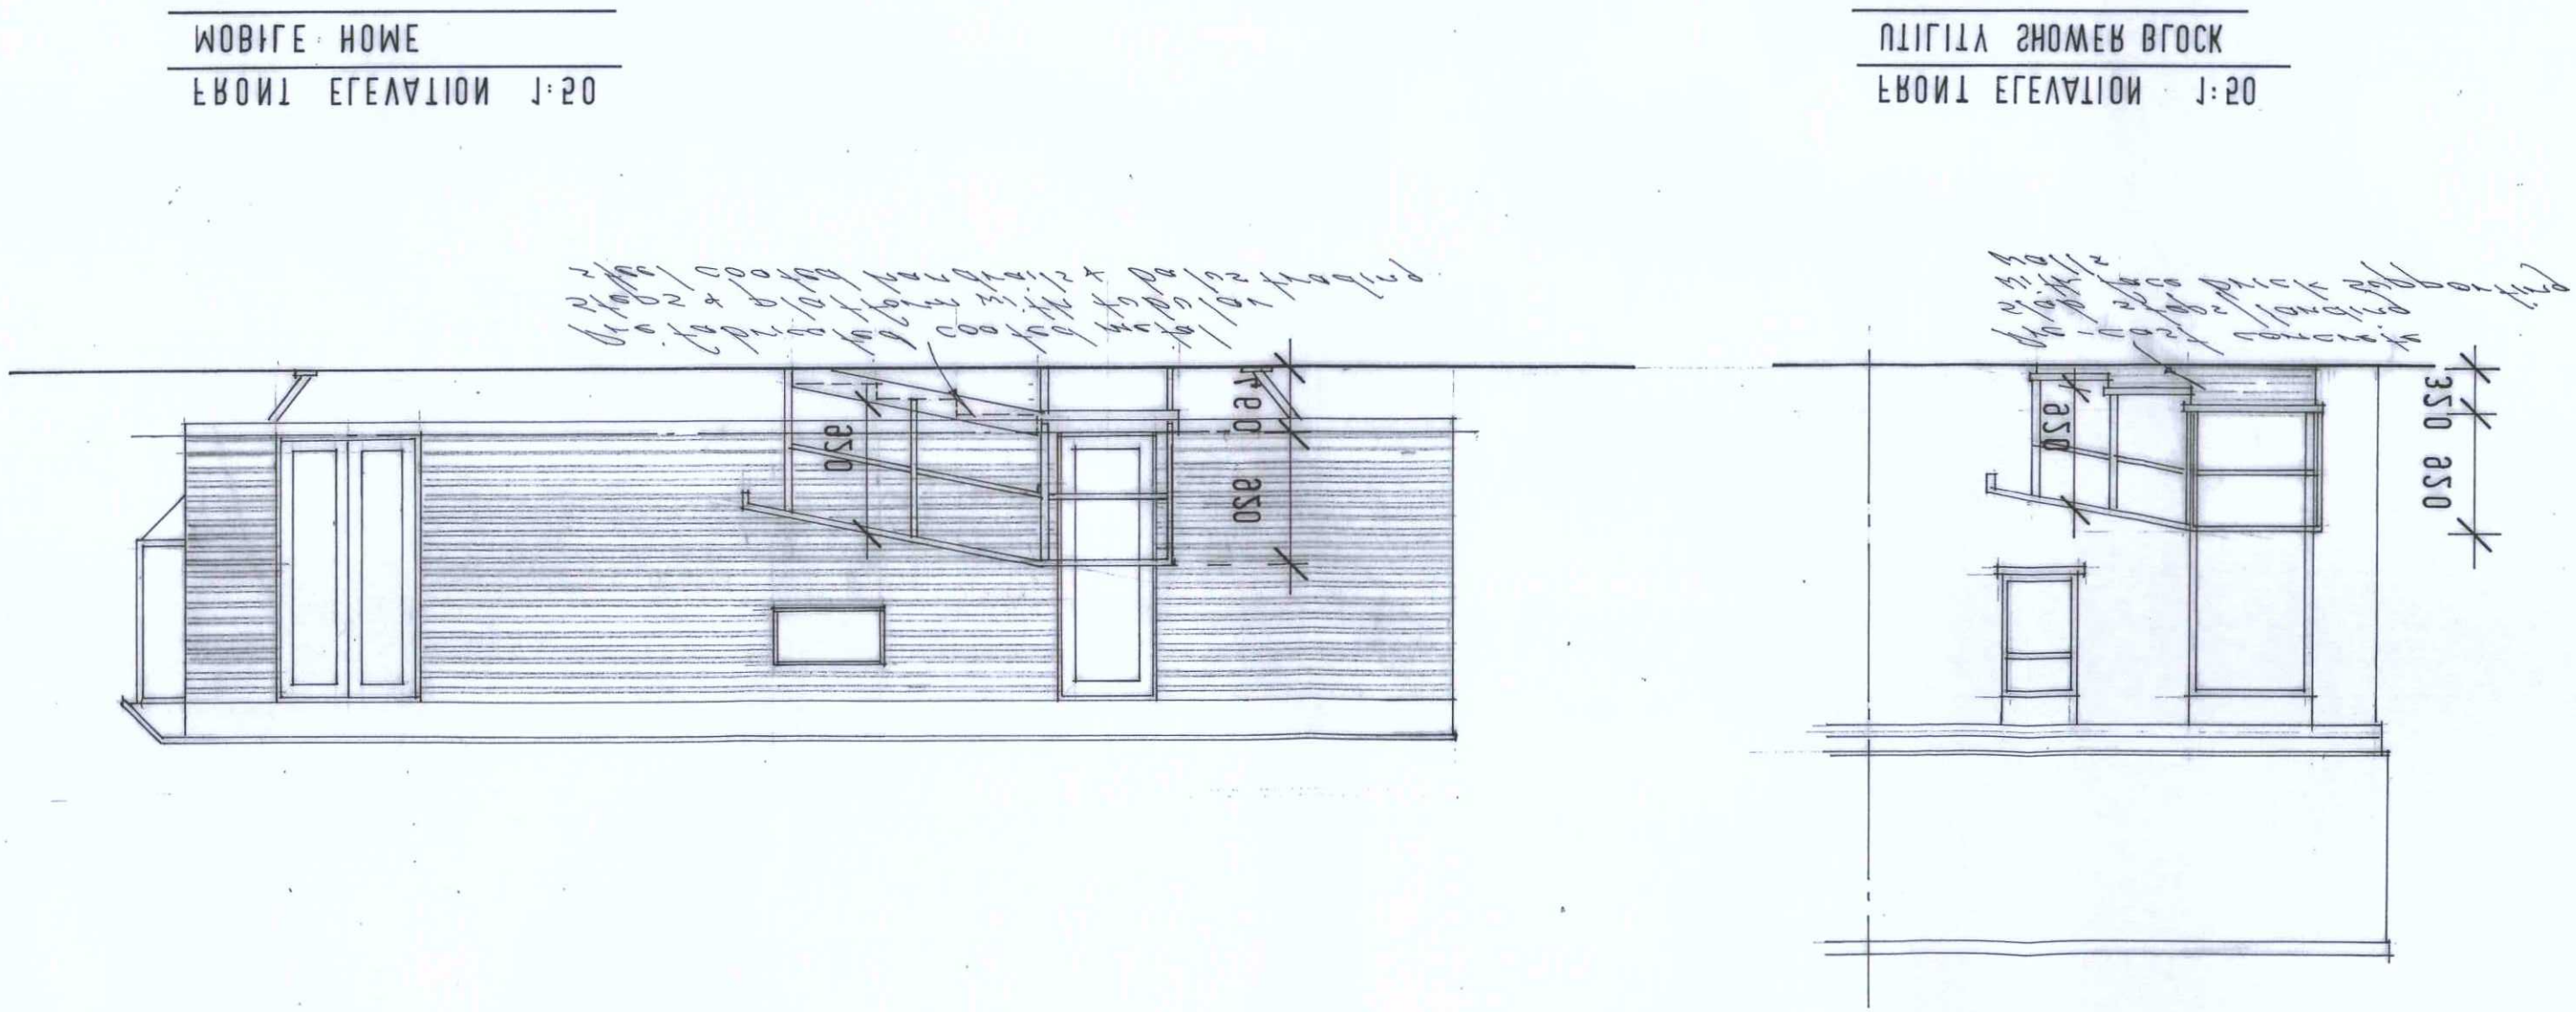

Adur & Worthing Council
Adur & Worthing Home Improvement Assistance
Portland House
Richmond Road
Worthing
Bn11 1HS
Drawn:
Date:
Scale: 1:50
852
02
Construction of new steps & landings to existing mobile home & adjacent utility shower block at pitch 12 with patch old shoreham road · Lancing
Mobile home
Front elevation 1:50
Utility shower block
Front elevation 1:50