ADUR & WORTHING
PLANNING SERVICES

PLAN	AWDM/0128/15
DATE VALID	29 JAN 2015

Revision date

Project Roof conversion at

Address 1Highview Sompting West Sussex

date Oct 2014 scale 1:500 1:1250

drg no. RFA 14/313/12 sheet size A4

client Mr & Mrs Bland

Location and Block plans

Roger Fagg Architect Ltd 01273 205611
14c Fourth Avenue 07809 272534
Hove
East Sussex BN3 2PH rfa@sky.com

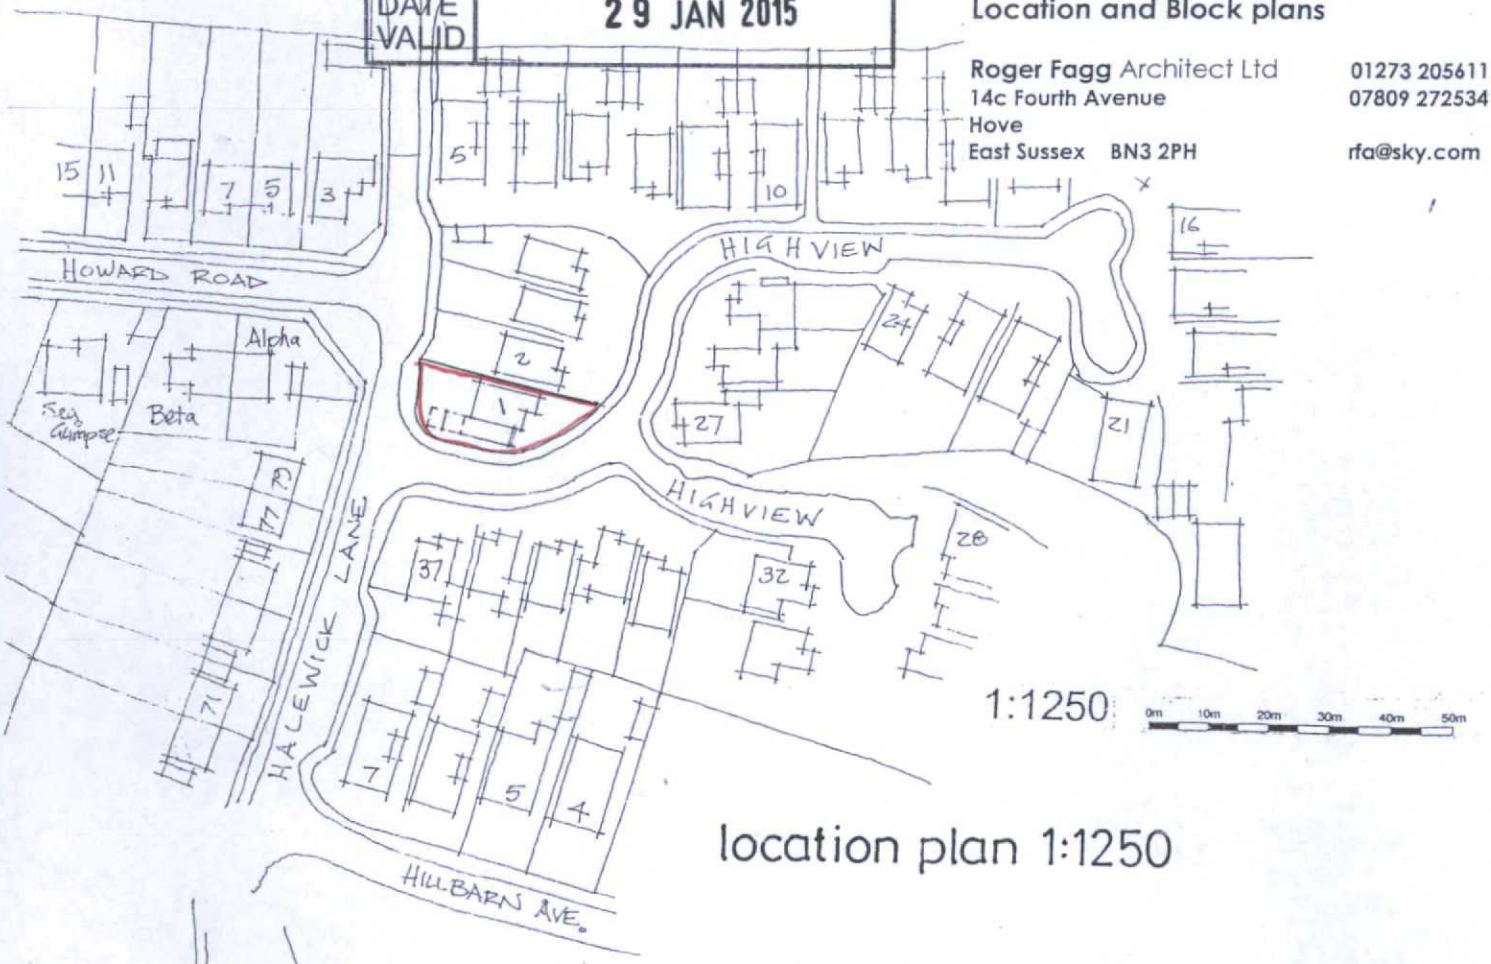

location plan 1:1250

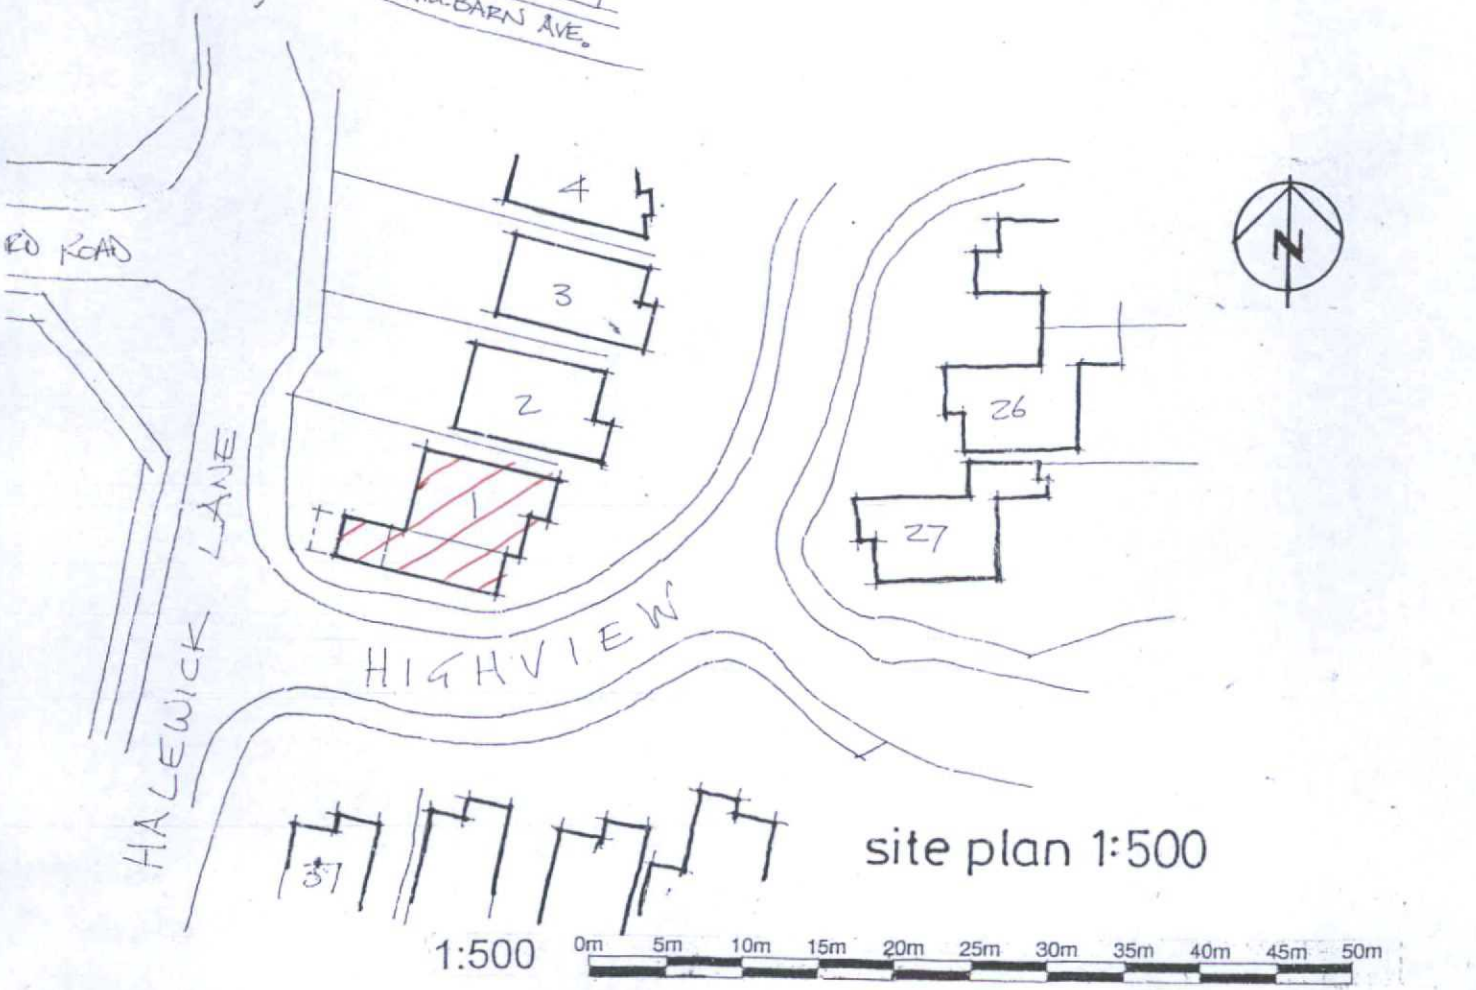

site plan 1:500