ADUR & WORTHING PLANNING SERVICES	
PLAN	AWDM/1422/14
DATE VALID	- 7 OCT 2014

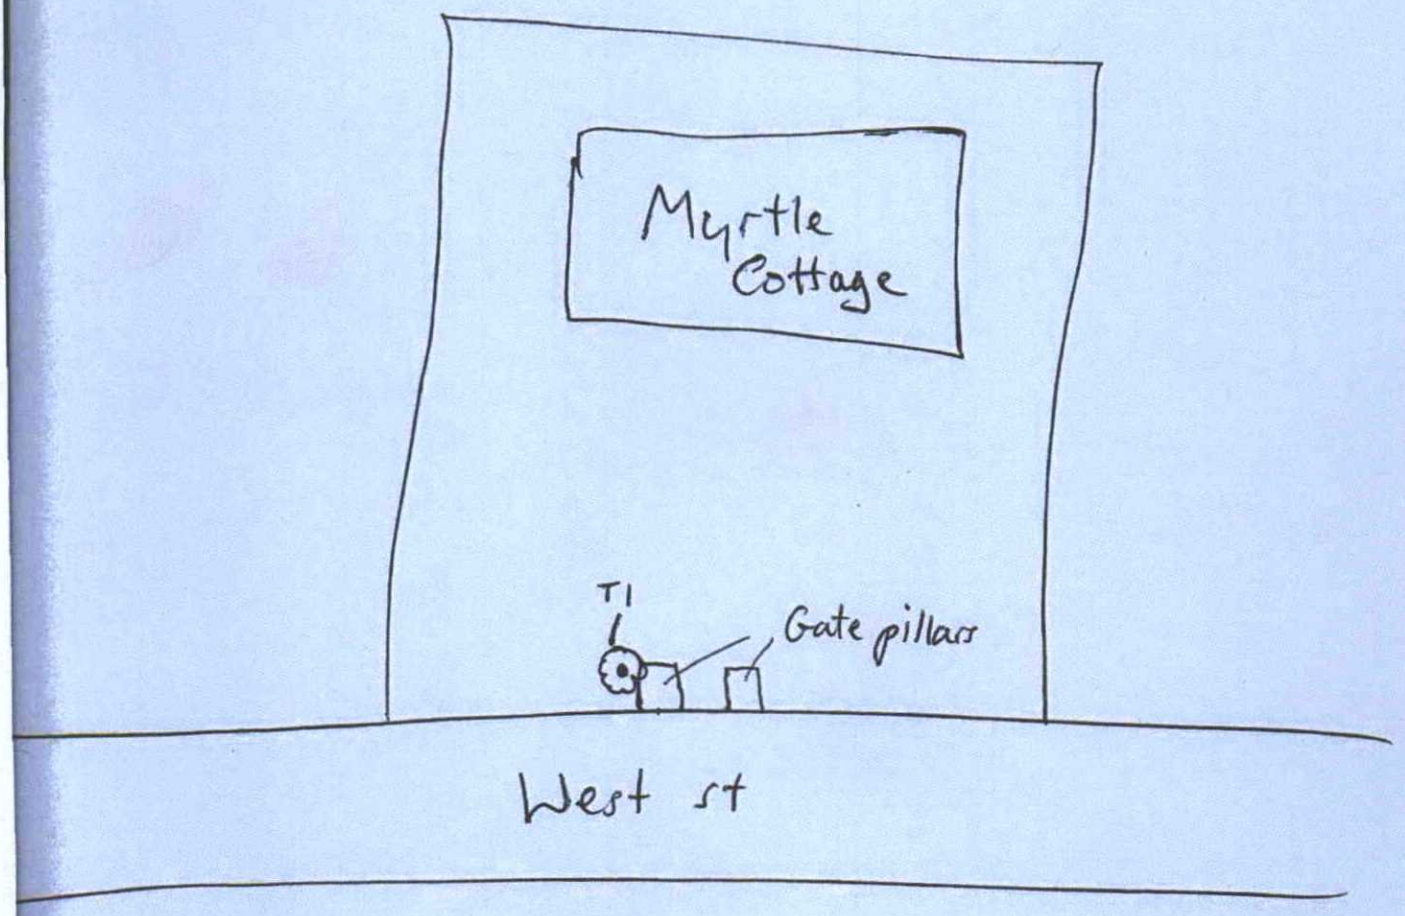

Site: Myrtle Cottage West st Client: Sompting	Scale: N T S Drawn Date: 6/10/14 Drawn By: C. DALY	Trees Understood 41 Upper Abbey Road Brighton East Sussex BN2 0AD 01273699620 www.treesunderstood.co.uk 07789634045 carlos@treesunderstood.co.uk