
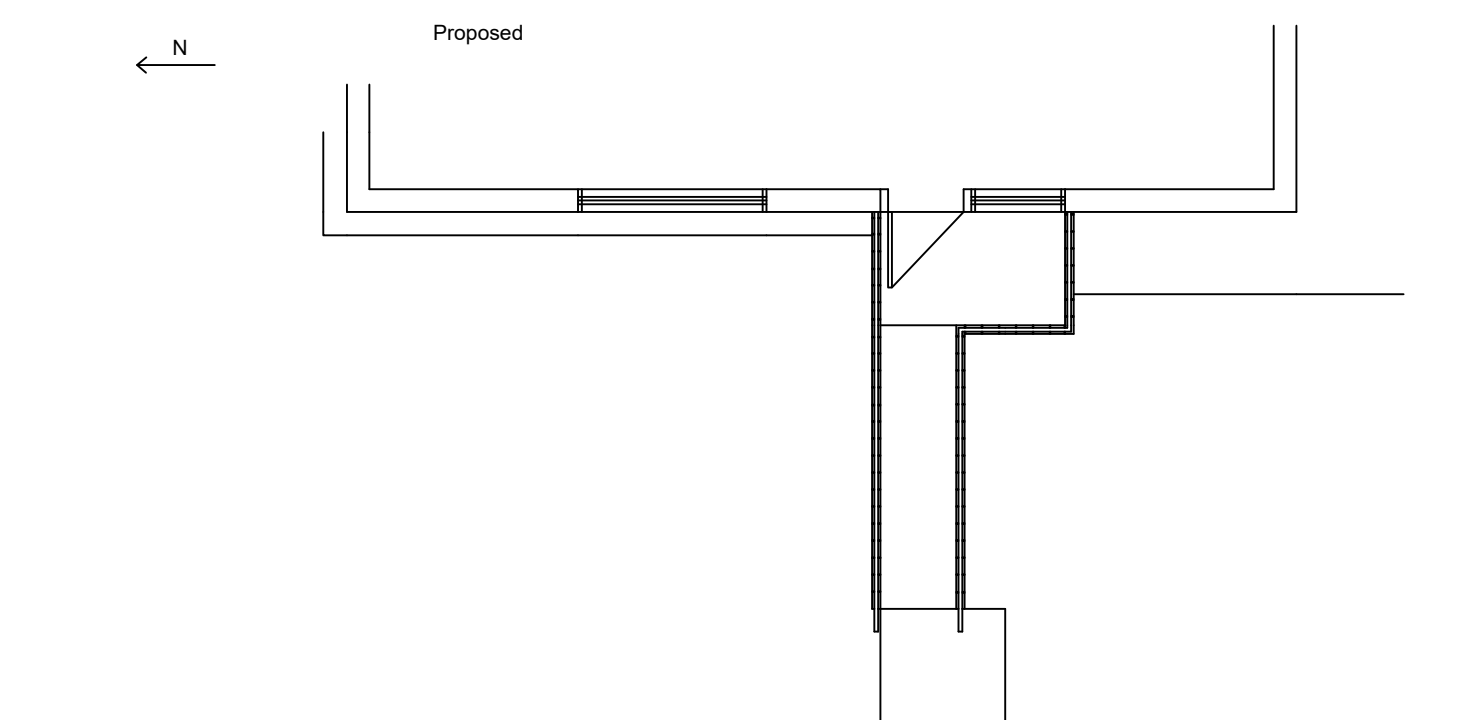


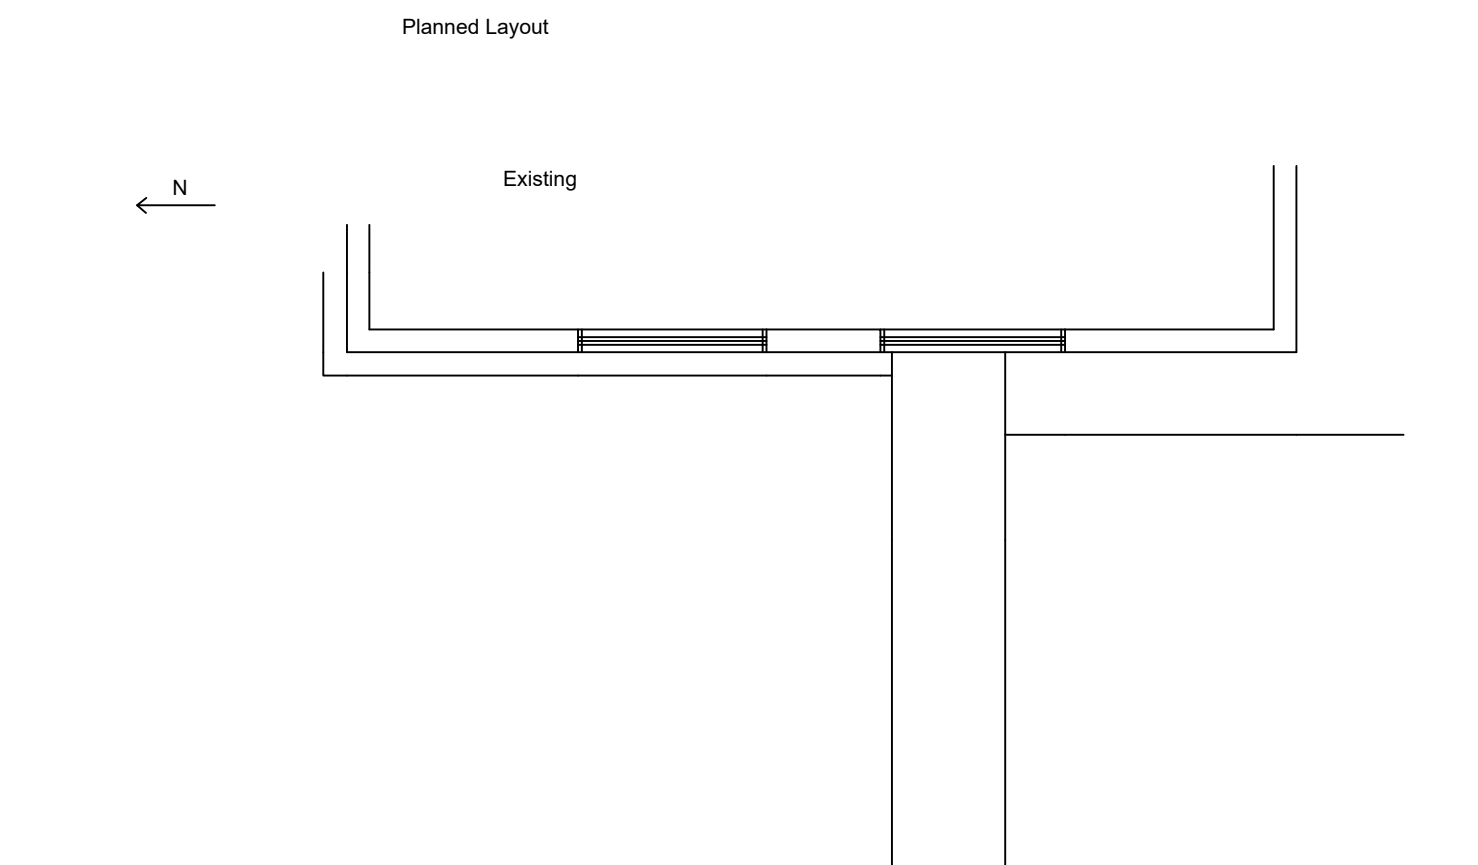

Miss Jacqueline Cassidy
3 Southlands Court
St Giles Close
Shoreham
BN43 6GU

Window changed to door from Lounge,
Planned Layout, Drawing 1

Scale: 1:100
Date: February 2026
Drawn: Stephanie McCarthy

ADUR & WORTHING HOME IMPROVEMENT ASSISTANCE
ADUR & WORTHING COUNCILS
PORTLAND HOUSE
RICHMOND ROAD
WORTHING
BN11 1HS

0 100 200