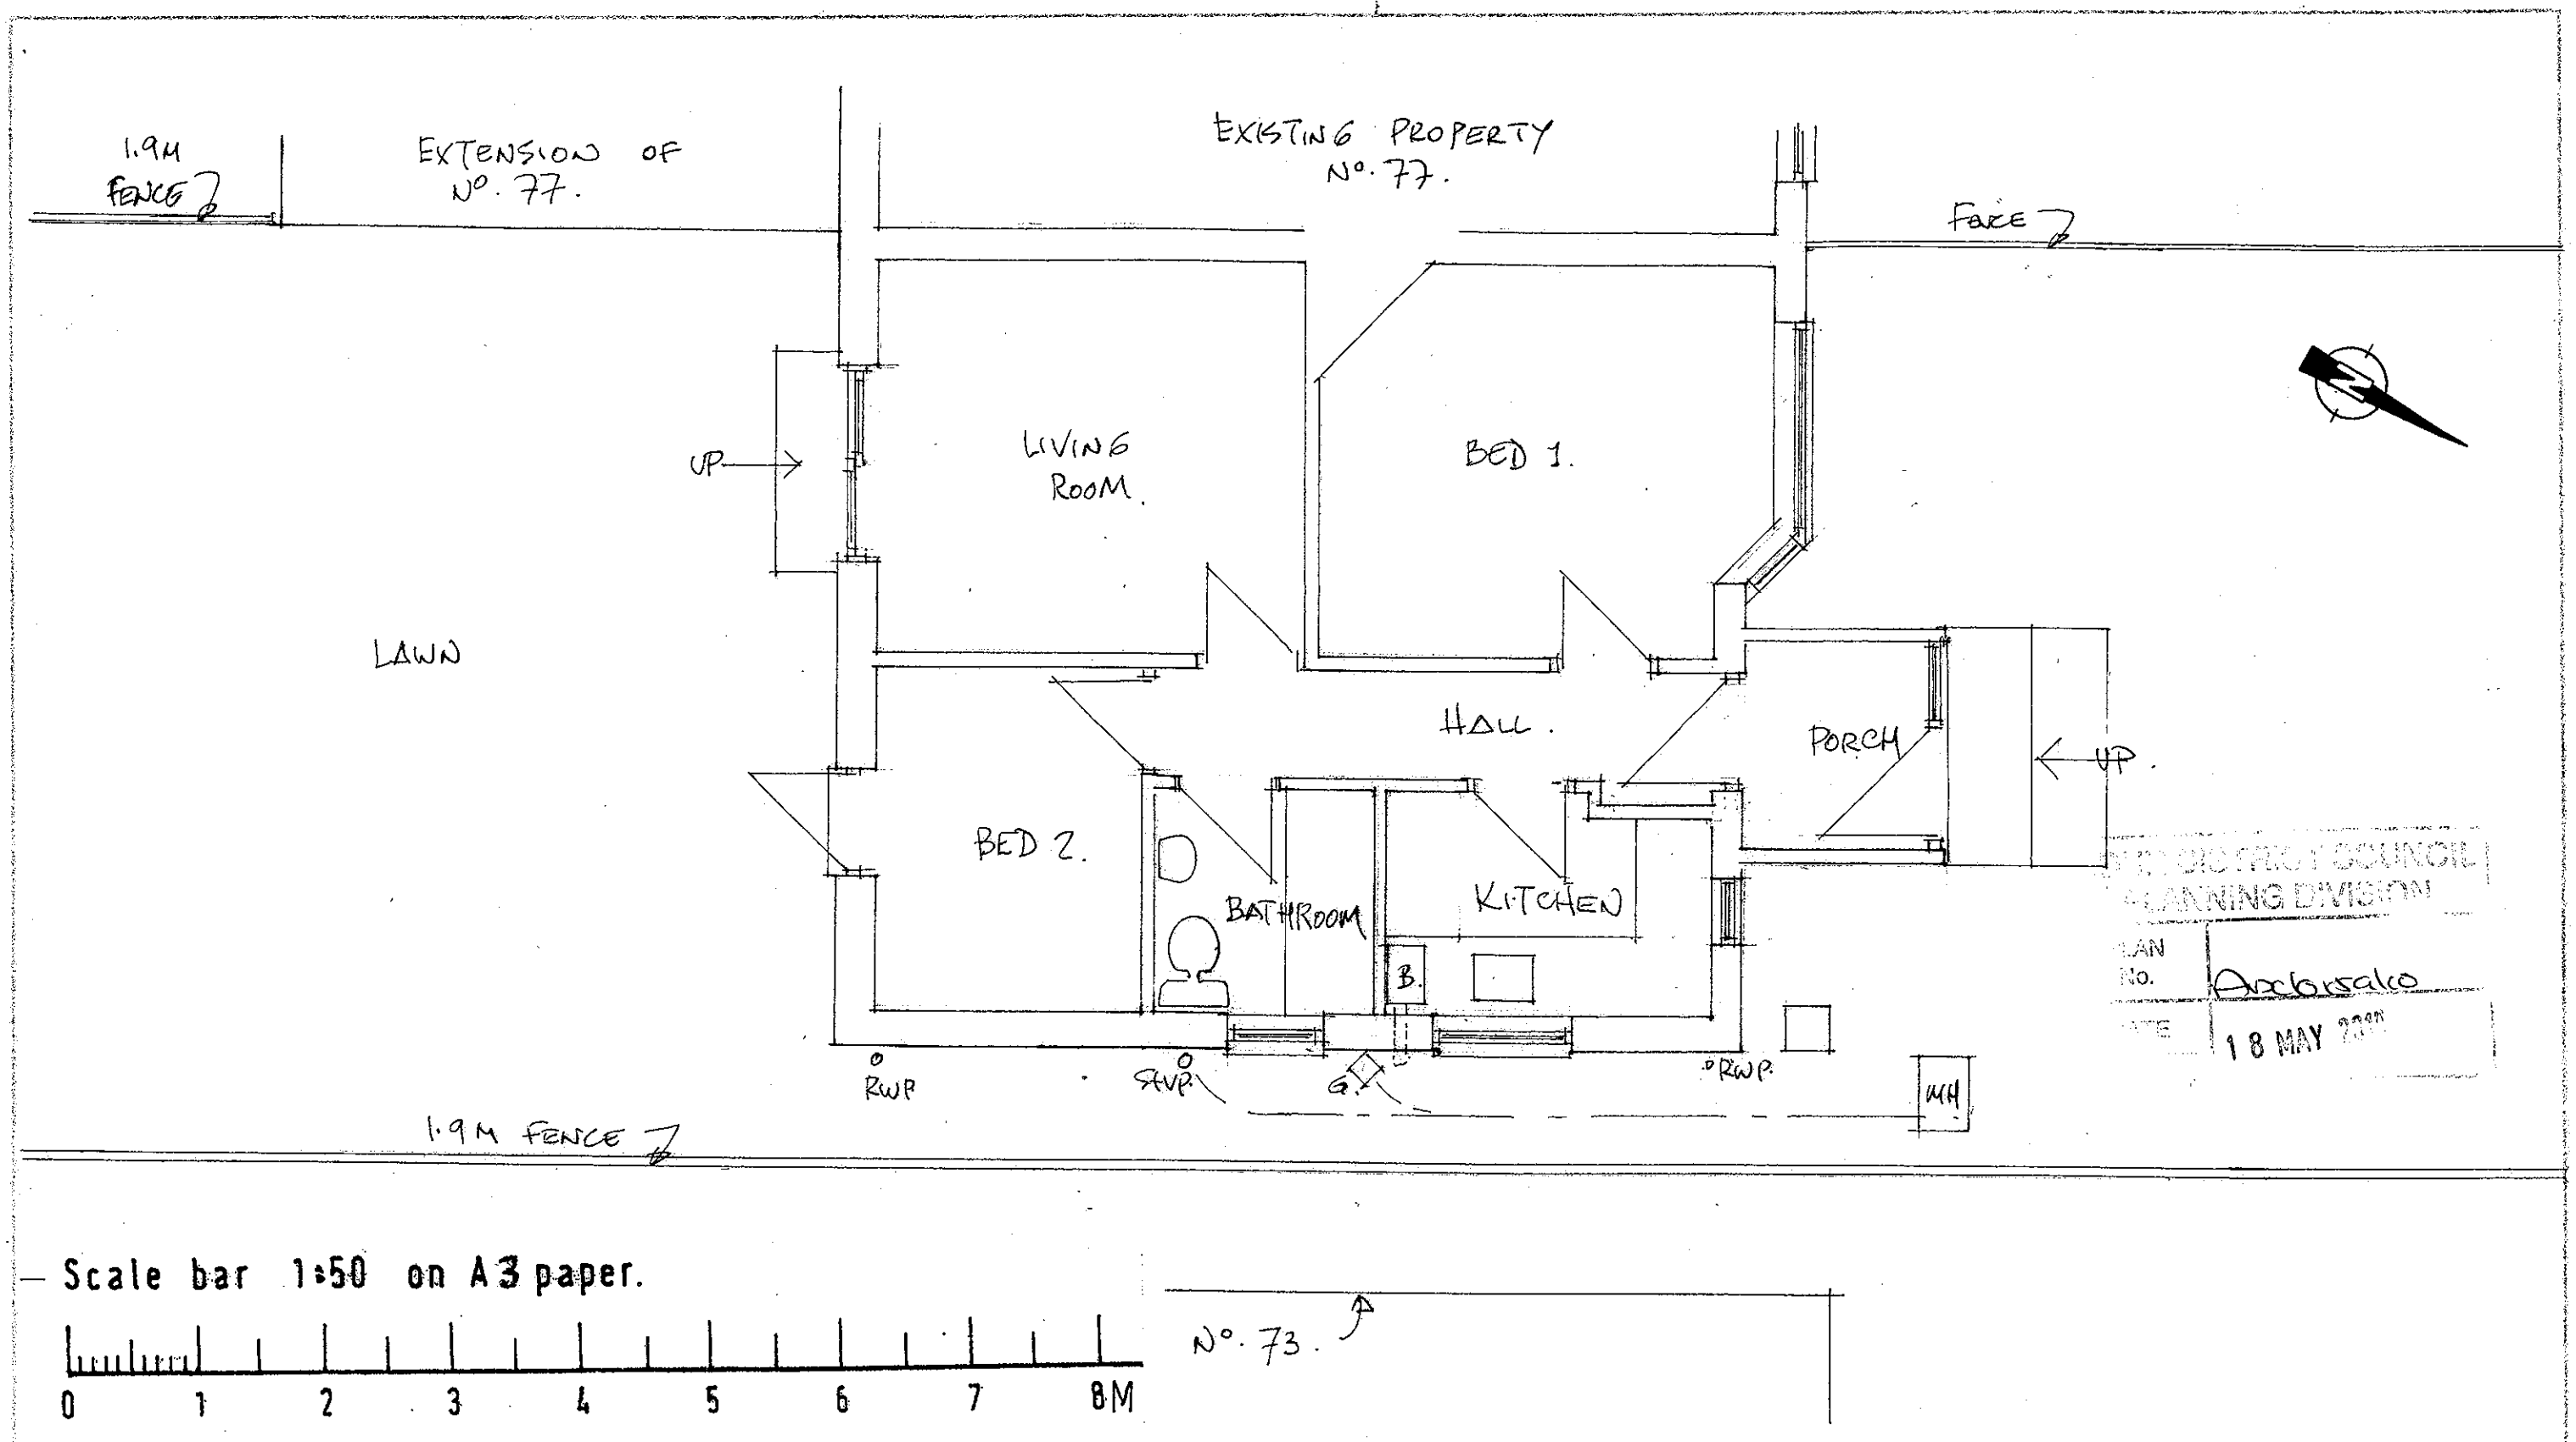

DISTRICT COUNCIL
PLANNING DIVISION
PLAN No. Arclorsalco
DATE 18 MAY 2010

TVR DESIGNS
surveyors, architectural & planning consultants
39 The Gardens, Southwick, West Sussex. BN42 4AP
Telephone/Fax 01273 870085 Mobile 07932 969620
E-mail: tvrstudio39@tiscali.co.uk

scheme	EXISTING SURVEY PLAN	scale 1:50	drawn tvr.
at:	75 WEST WAY, LANCING.	date APRIL 2010	A3 PAPER
client:	SAMANTHA ARNOLD / JOE SHELLEY.	drawing number: 1709 / 1	revisions