
1:100




Front Elevation – south east
1:100

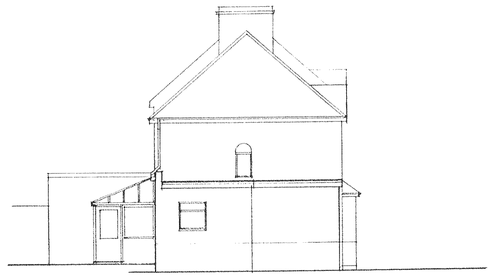


Flank Elevation – south west
1:100



Rear Elevation – north west
1:100

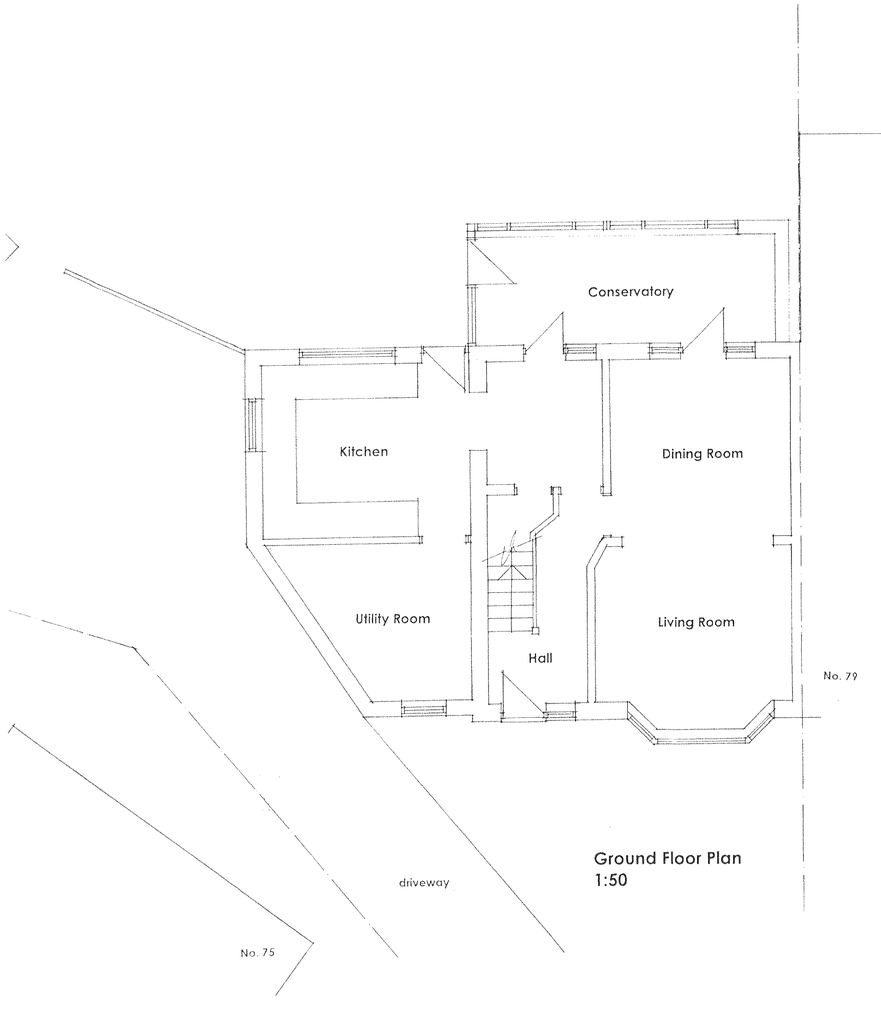

Ground Floor Plan
1:50

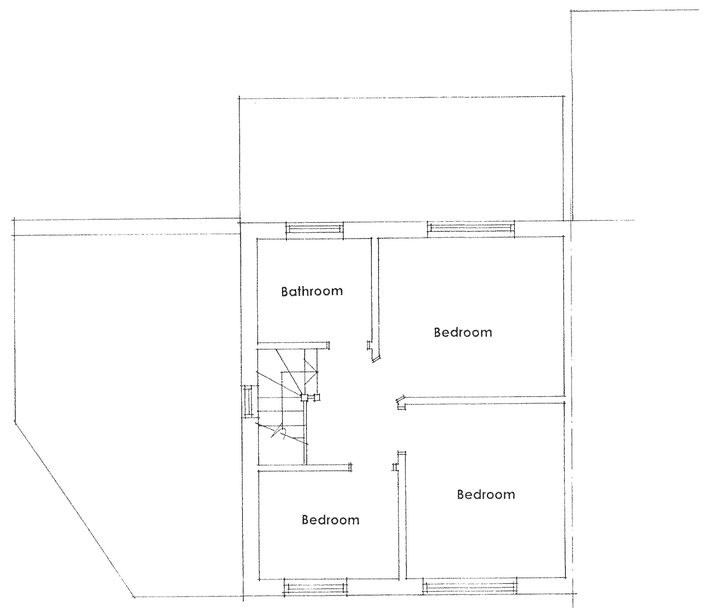

First Floor Plan
1:50

0m 1m 2m 3m 4m 5m 6m 7m 8m 9m 10m

1:50

RECEIVED
17 MAY 2010

Revision
Project Two Storey Rear Extension, First Floor Side Extension, Rear Dormer and Front Porch at

Address 77 Greenways Crescent Shoreham By Sea

date Feb 2010

drg no. RFA 09/124/10 scale 1:50 1:100 @ A1

client Mr Stojcevski

Existing Floor Plans and Elevations

Roger Fagg Architect Ltd 01273 205611
14c Fourth Avenue 07809 272534
Hove
East Sussex BN3 2PH rfa@sky.com