
1:100



Front Elevation – south east
1:100

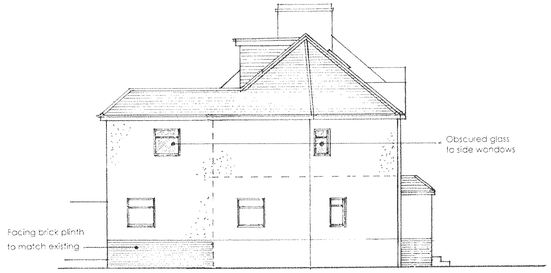


Flank Elevation – south west
1:100




Rear Elevation – north west
1:100

Flank Elevation – north east
1:100

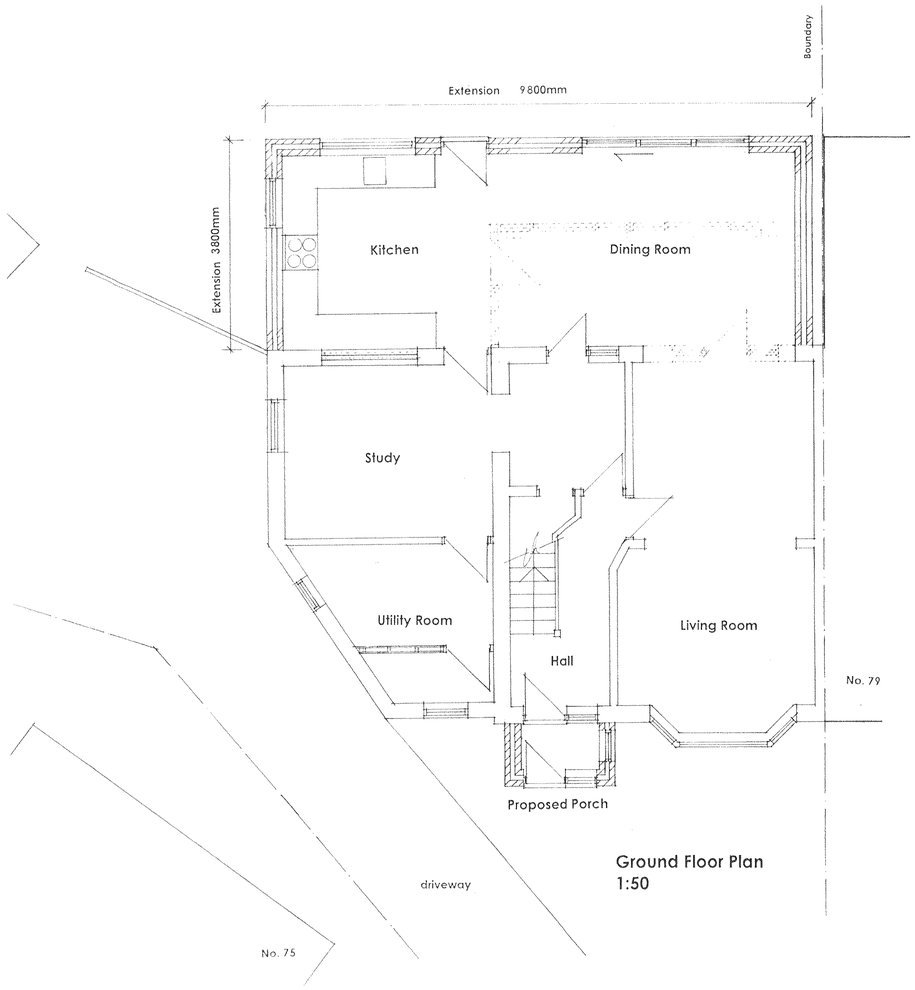

Ground Floor Plan
1:50

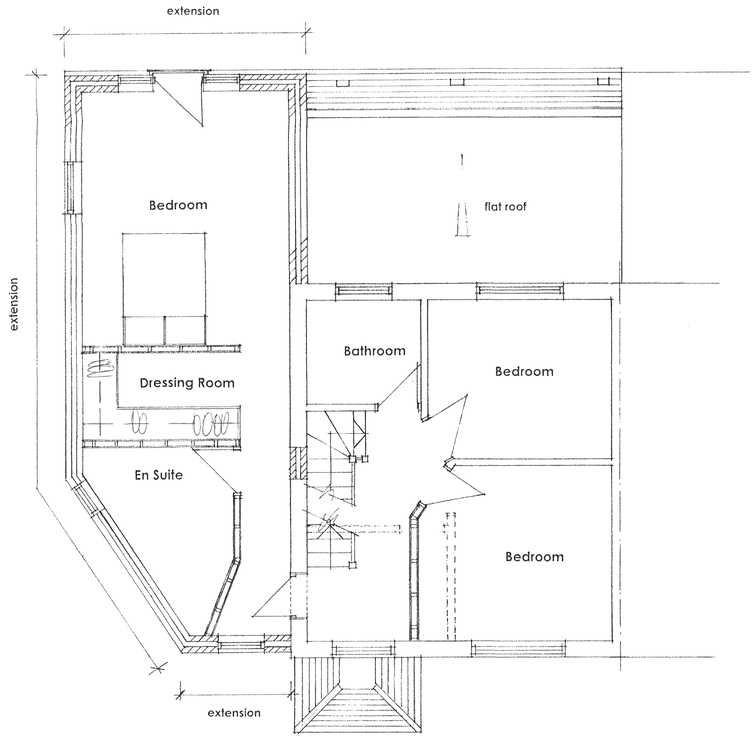

First Floor Plan
1:50

0m 1m 2m 3m 4m 5m 6m 7m 8m 9m 10m

1: 50

PLANNING
FAO
Ref. Arplan610
DATE 17 MAY 2010
No.

A Reduction in size of First Floor extension
Reduction in height of new roof to extension — 4th May 2010

Revision — date

Project: Two Storey Rear Extension, First Floor Side Extension, Rear Dormer and Front Porch at

Address: 77 Greenways Crescent Shoreham By Sea

date: Feb 2010

drg no.: RFA 09/124/11 A scale: 1:50 1:100 @ A1

client: Mr Stojcevski

Proposed Floor Plans and Elevations

Roger Fagg Architect Ltd
14c Fourth Avenue
Hove
East Sussex BN3 2PH
01273 205611
07809 272534
rfa@sky.com