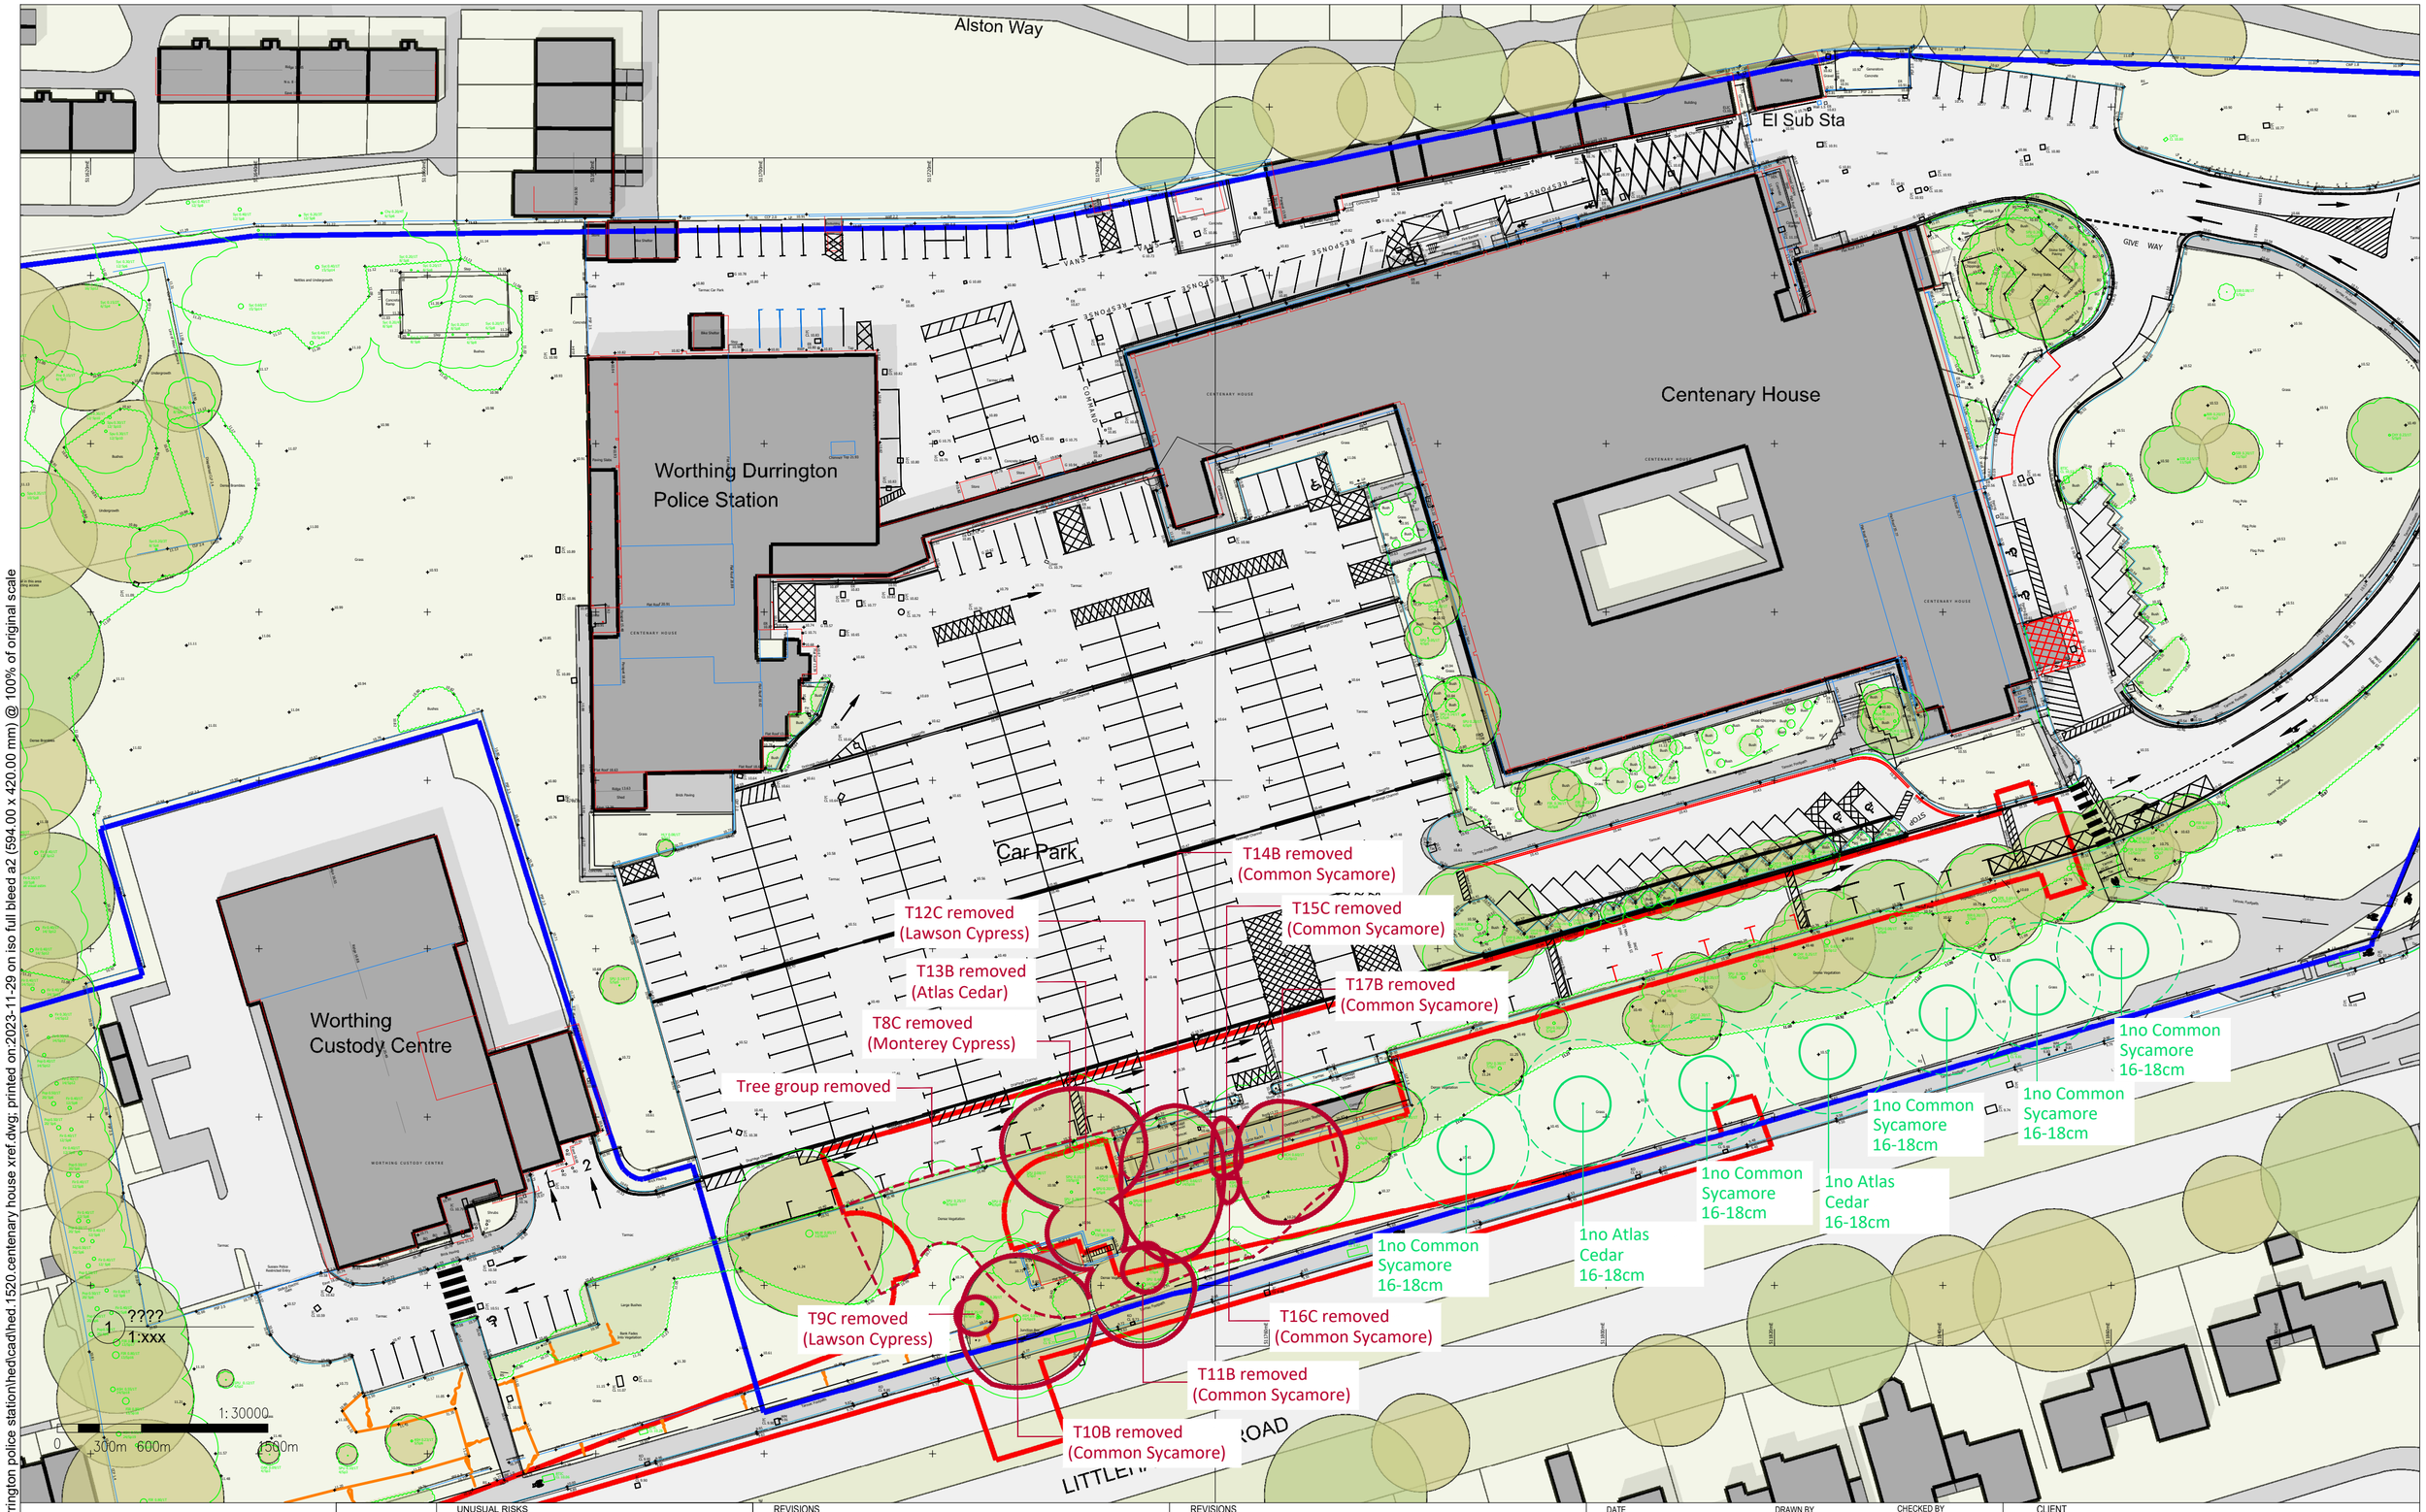

filename: w:\1520 west durrington police station\hed\cad\hed.1520.centenary house xref.dwg; printed on:2023-11-29 on iso full bleed a2 (594.00 x 420.00 mm) @ 100% of original scale

north

NOTES:

This drawing is the copyright of Hyland Edgar Driver. It must not be copied or reproduced without written consent. Only figured dimensions are to be taken from this drawing. All contractors must visit the site and be responsible for taking and checking all dimensions related to the works shown on this drawing.

SAFETY, HEALTH AND ENVIRONMENT INFORMATION

Unusual residual hazards / risks, based on experienced and competent contractors working to approved method statements.

UNUSUAL RISKS

Construction:

Operations:

Maintenance:

Dismantling/Demolition:

REVISIONS

REVISIONS

A: Issued for comment - JW - 231019
B: Issued for comment - JW - 231019
C: Issued for comment - JW - 231030
D: Issued for comment - JW - 231102
E: Issued for comment - CH - 231128
-
-
-

DATE	DRAWN BY	CHECKED BY
OCT 23	JW	-

DRAWING STATUS: FOR INFORMATION

SCALE @ A2: 1:500

PROJECT: CENTENARY HOUSE, WEST DURRINGTON

DRAWING TITLE: TREE REPLACEMENT PLAN

DRAWING NUMBER: HED.1520.001

REVISION: E

CLIENT: LOVELLS

HED Hyland Edgar Driver Landscape Architects & Urban Designers

One Wessex Way Colden Common Winchester SO21 1WG t. 01962 711 600