

21 Grover Avenue
Lancing
BN15 9RG

OS Mastermap
12 September 2012, ID: BW1-00175953
www.blackwellmapping.co.uk

1:1250 scale print at A4, Centre: 517992 E, 105348 N

©Crown Copyright. Licence no. 100041040


N

BLACKWELL'S
www.blackwellmapping.co.uk

TEL: 01865 333 677
maps.oxford@blackwell.co.uk




Block Plan 1:500

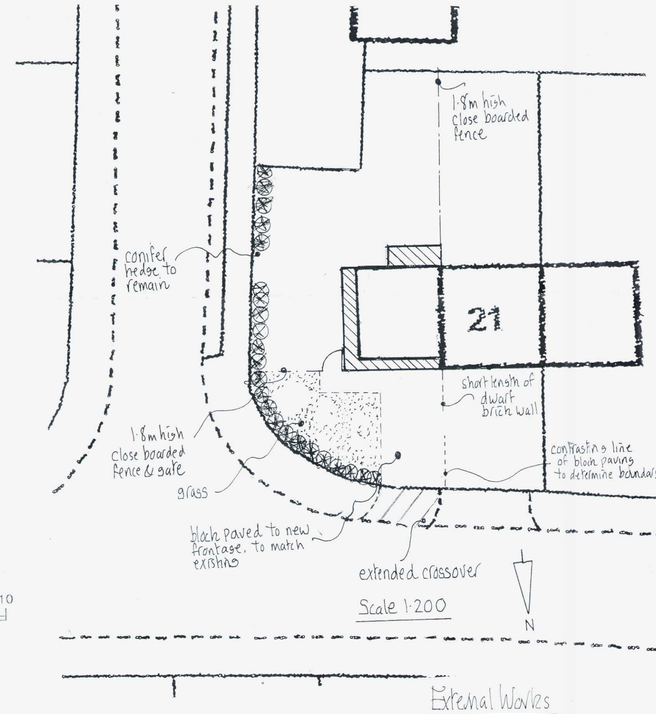

Scale 1:200


External Works

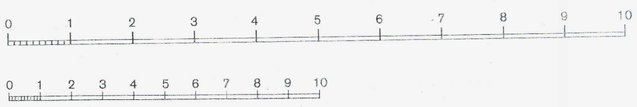

Rear Elevation




Side Elevation

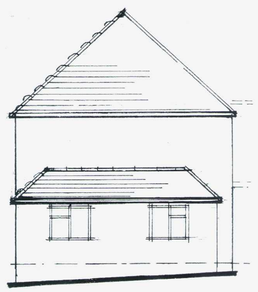


Front Elevation



First Floor Plan

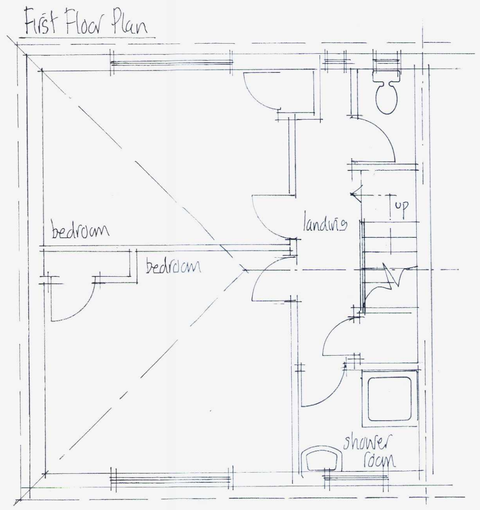

Ground Floor Plan

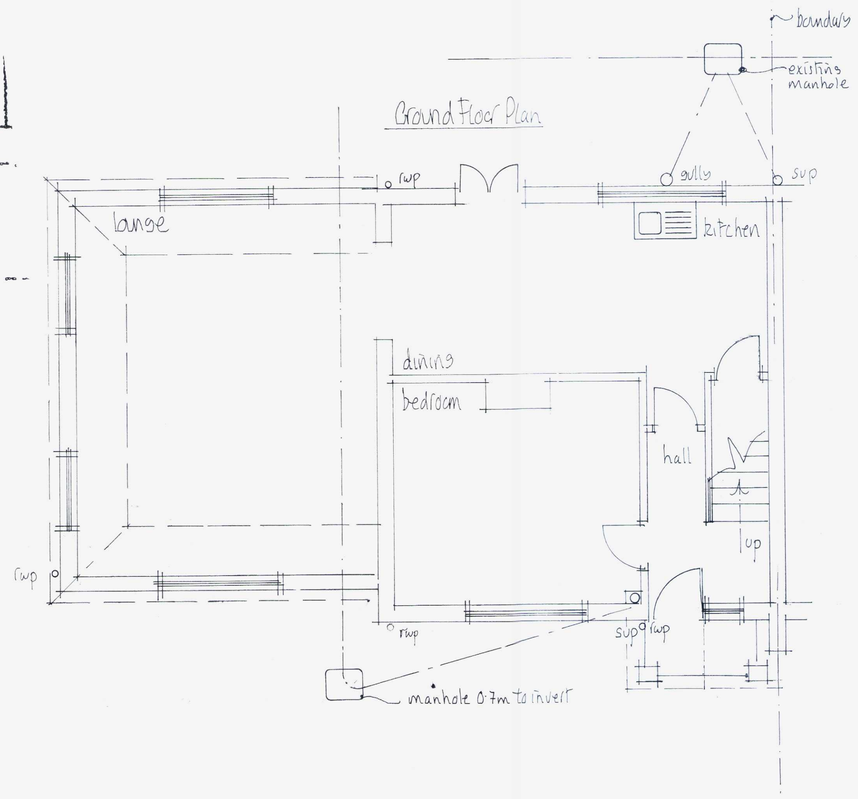

Revision (A) Oct 2012

Crossover reduced in width to 4m, hedge & dwarf boundary wall to remain.

grass area increased. hard surfacing reduced.

Mel Humphrey
MRICS MBEng

39 Northease Drive
Hove East Sussex BN3 8PQ

RICS
Mobile: 07701 055182
Email: mel_humphrey_uk@yahoo.co.uk

Drawing Title	Existing Details @
	21 Grover Avenue
	Lancing W. Sussex
Scale:	1:50, 1:100
Date:	July 12
Drawn by	MJH
	A1 sized drawing
Drg No.	Rev.