


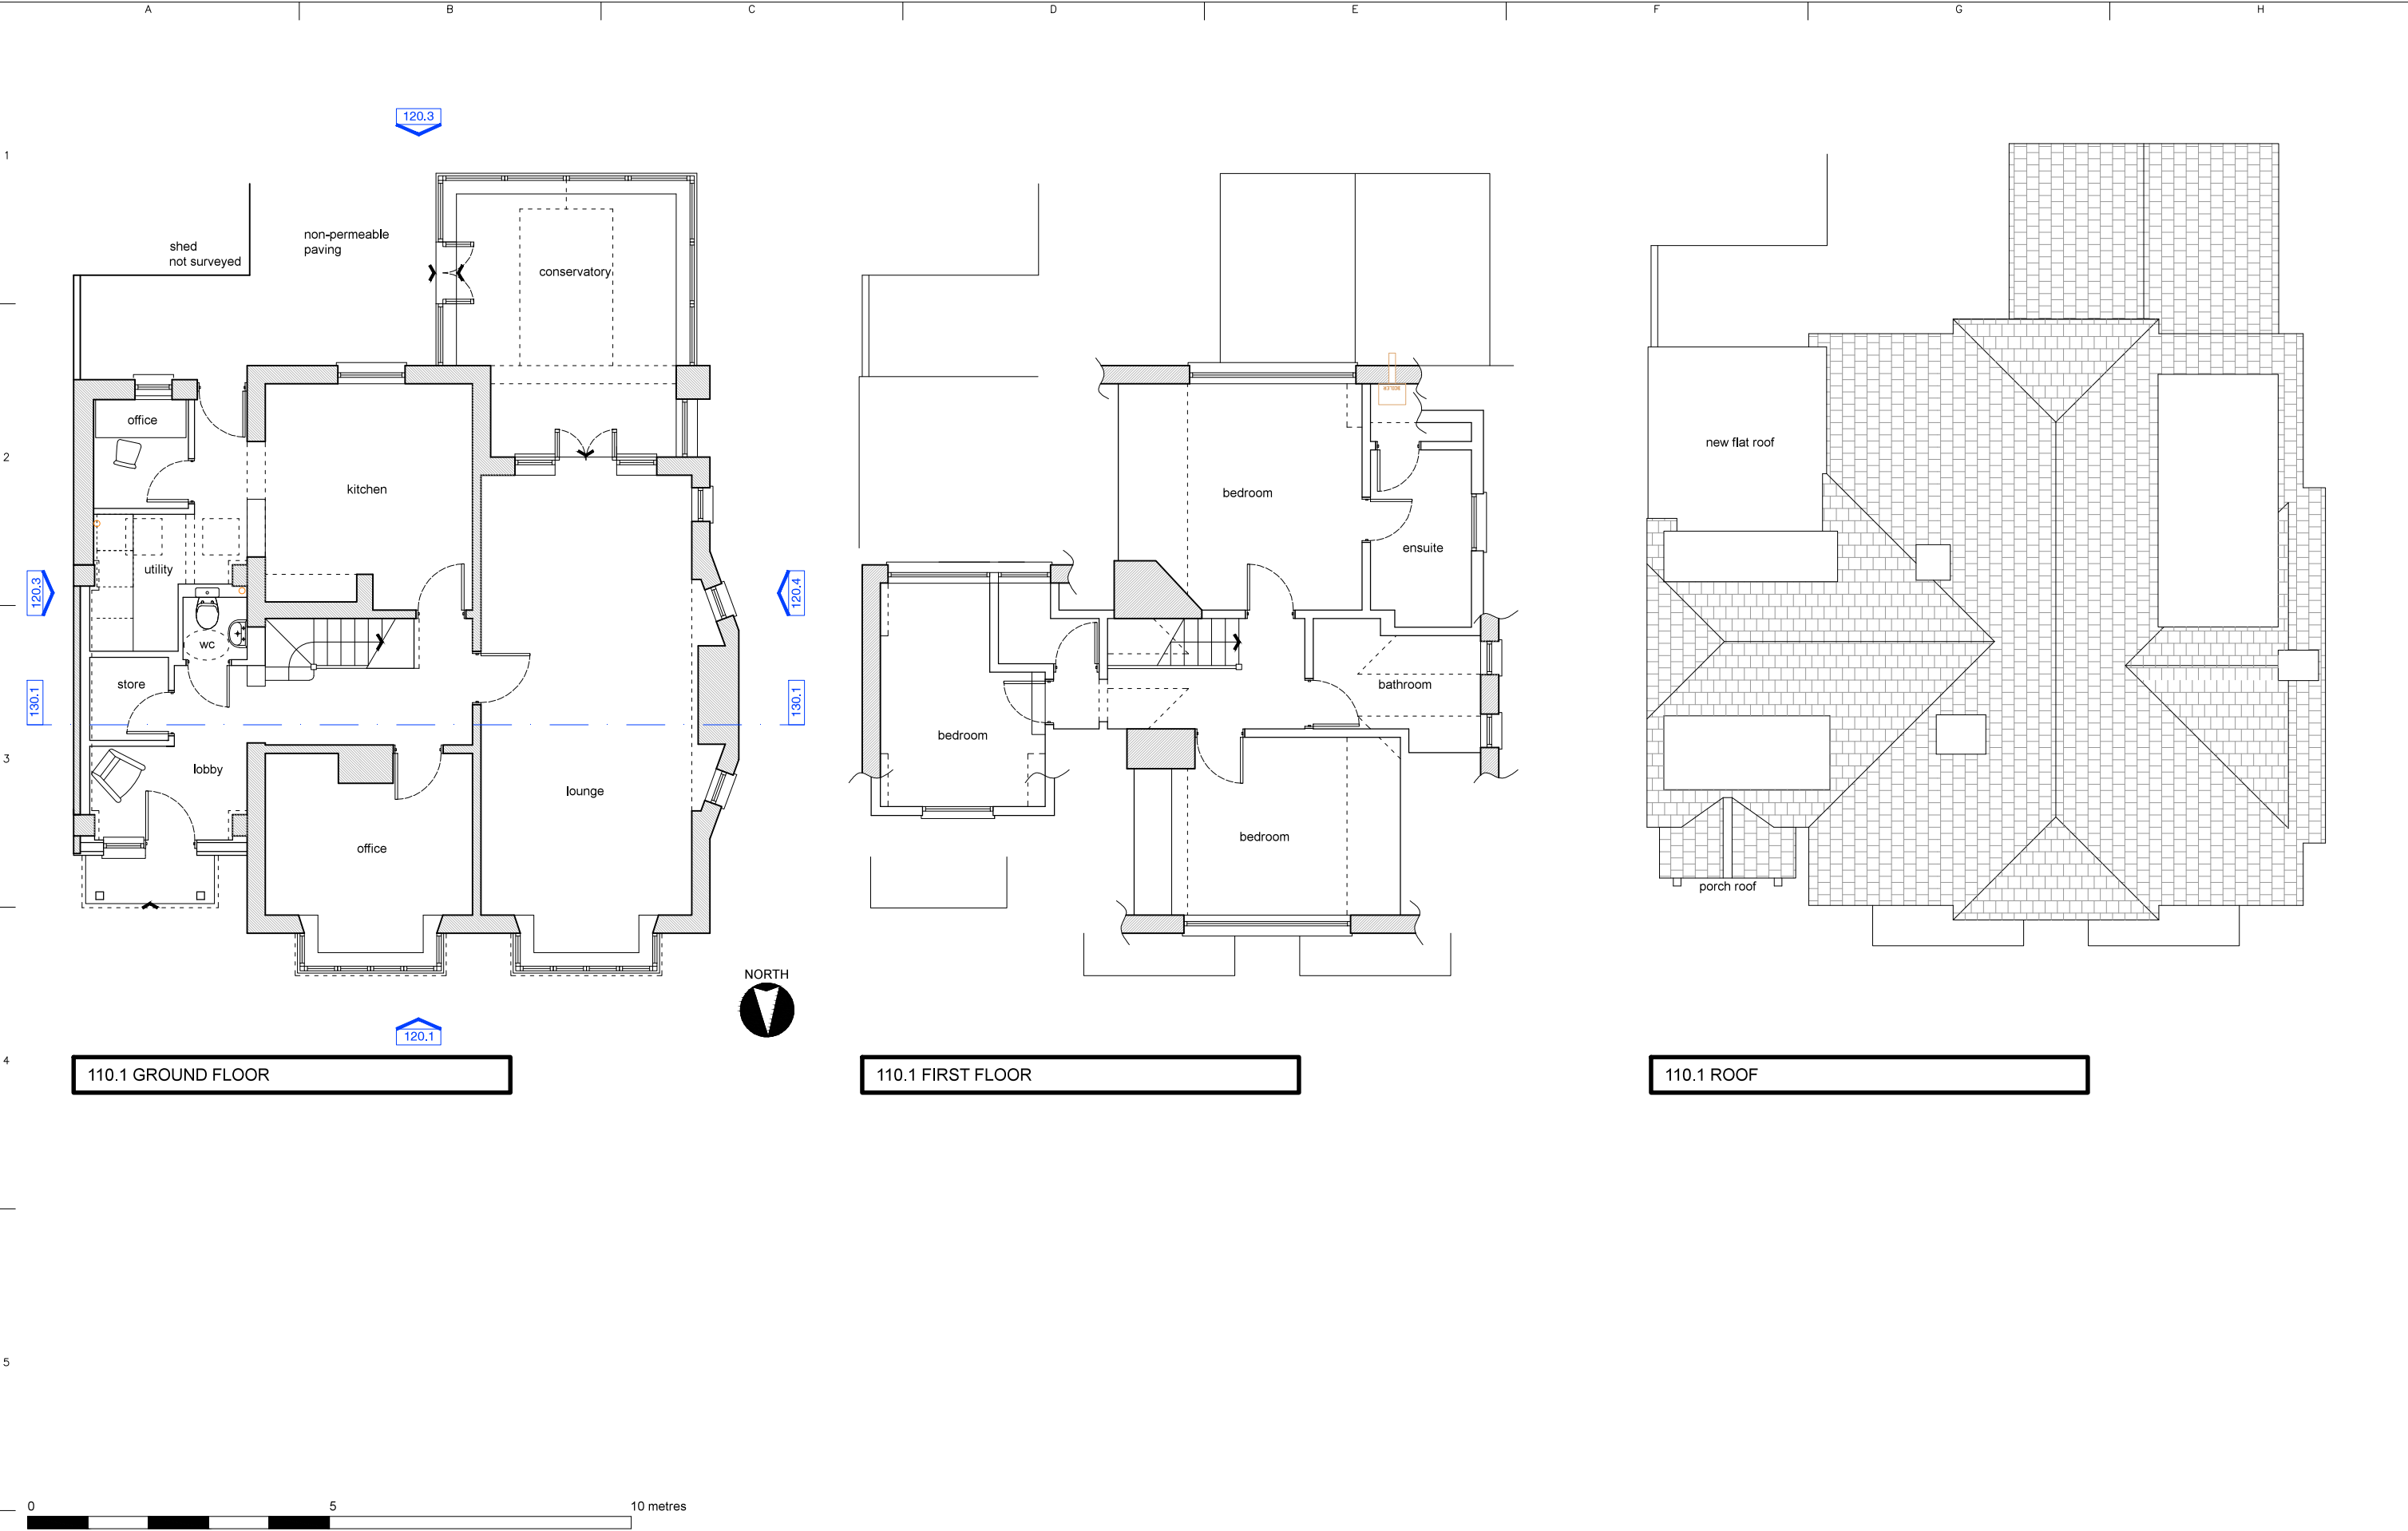

tom@tombooker.co.uk
07906 630 565

ALL DIMENSIONS TO BE CHECKED ON SITE
this plan is for the purposes intended at the time of issue
the author accepts no liability for any other use

Revisions:

project: Front and rear extension
and garage conversion
site: 49 Poulters Lane,
Worthing,
BN14 7ST

drwg no.: 0236/PP/110
rev: /
date: 17/03/26
scale: 1:100 @ A3

PROPOSED PLANS