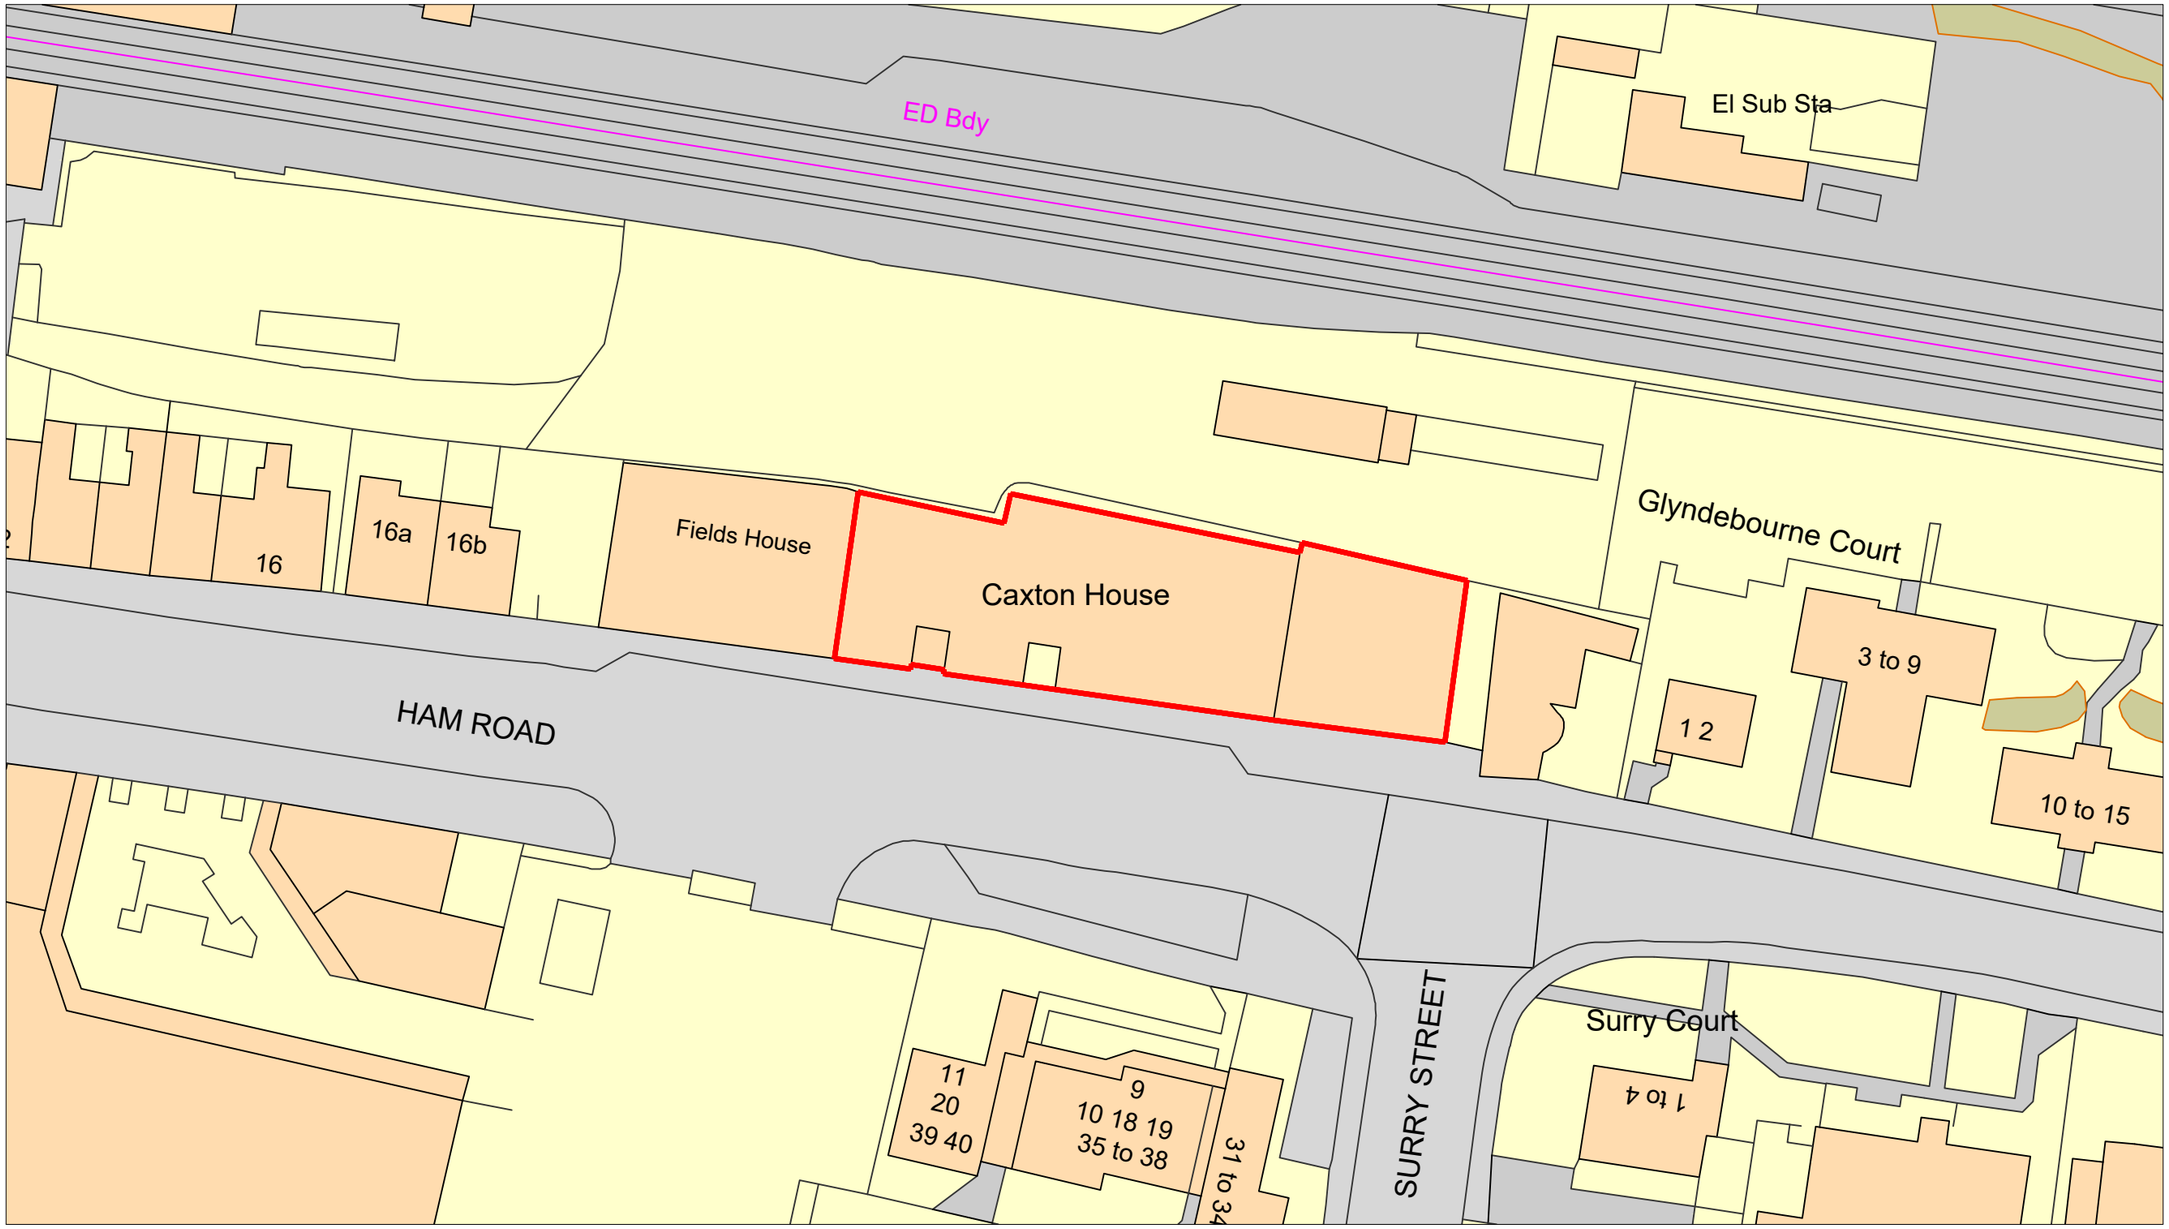

PLANNING ISSUE

THIS DRAWING IS THE COPYRIGHT OF DUNN ARCHITECTS AND SHOULD NOT BE COPIED OR REPRODUCED WITHOUT WRITTEN CONSENT. ALL DIMENSIONS MUST BE CHECKED ON SITE. DO NOT SCALE OFF THIS DRAWING EXCEPT FOR PLANNING PURPOSES. THIS DRAWING MUST BE READ IN CONJUNCTION WITH THE SPECIFICATION OF WORKS. ALL WORKS MUST BE CARRIED OUT IN ACCORDANCE WITH THE STATUTORY AUTHORITIES.

CAD File:
00618

Notes:

Site Boundary

0 5 10 20m

Revision	Date	Details	Revised By	Checked By
-	08/05/2018	Issued to Local Authority under Section 73 Application	CV	MP

Project Name:
Caxton House, Shoreham

Drawing Name:
Site Location Plan

Client:
Urban RE

Status:
Planning Issue

Scale:
1:500 @ A3

Date:
08/05/2018

Drawn By:
MP

Dunn Architects
LONDON
A Unit 8 Cloisters House, 8 Battersea Park Road, SW8 4BG
T +44 (0)207 887 2230
E info@dunnarchitects.com
W www.dunnarchitects.com

Drawing Number: 00618_A00_000
Revision: -