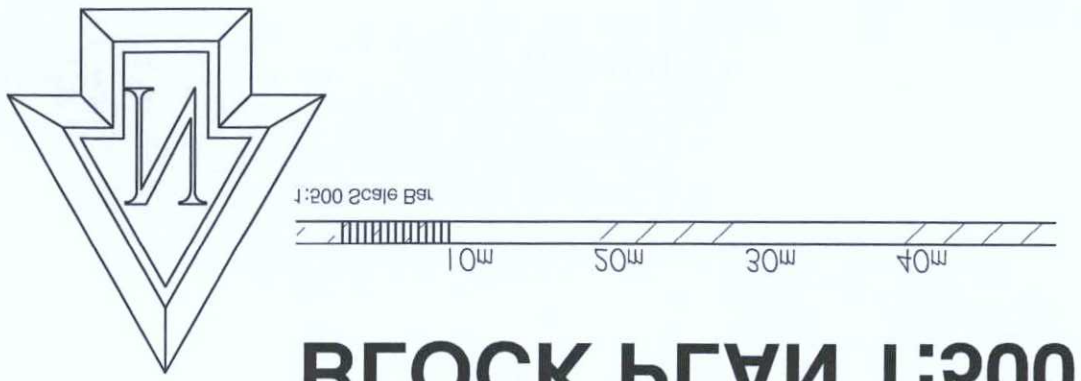

BLOCK PLAN 1:500

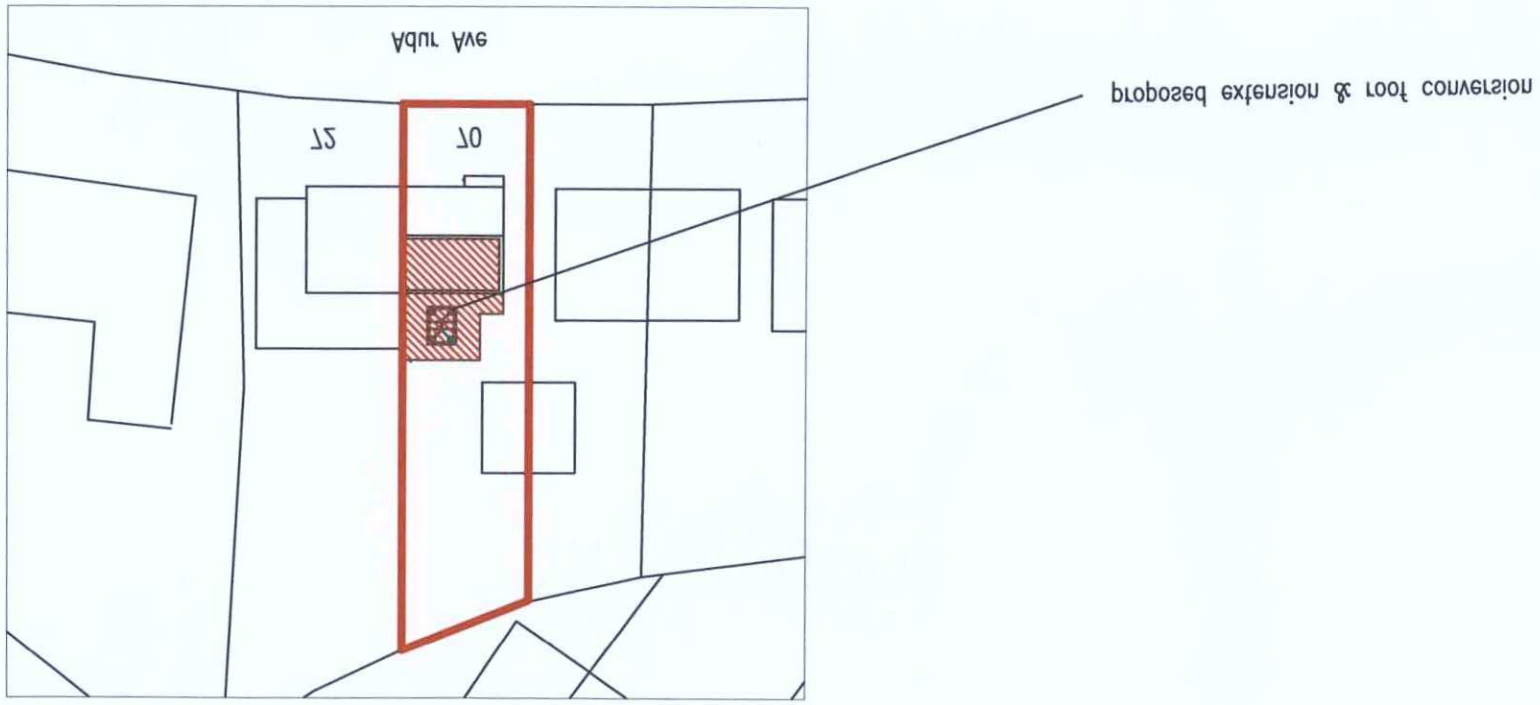

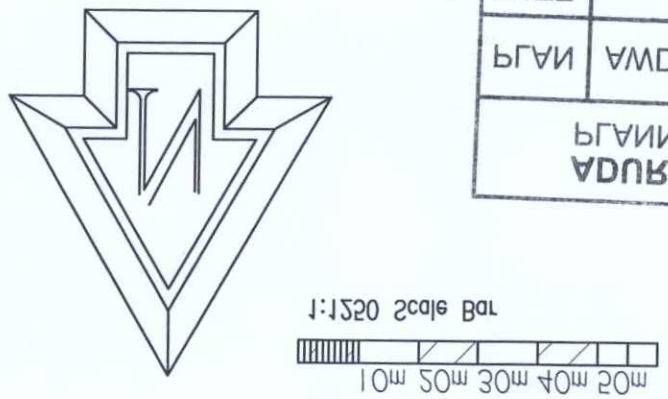

Location PLAN 1:1250

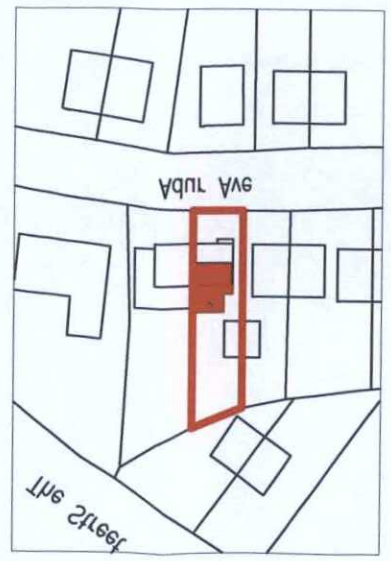

ADUR & WORTHING PLANNING SERVICES	
PLAN	AWDM/ 0423/15
DATE	14 APR 2015
VALID	

Note: All dimensions to be checked on site.

Client:

Scale: 1:500, 1:1250 @ A3 paper size

Date: 1.8.2014 Drawn: BLW

Drg. No. 05 Revn

Project:

Proposed extension at:
70 Tner Avenue
Shoreham

Title:

BLOCK & Location PLAN existing

Copyright of:

BLW
Architectural & Planning Services
15 West Street
Shoreham By Sea
West Sussex
BN43 5WF
01273 441009
07856899101
e-mail: penw@plwarchitectural.co.uk
website: plwarchitectural.co.uk