

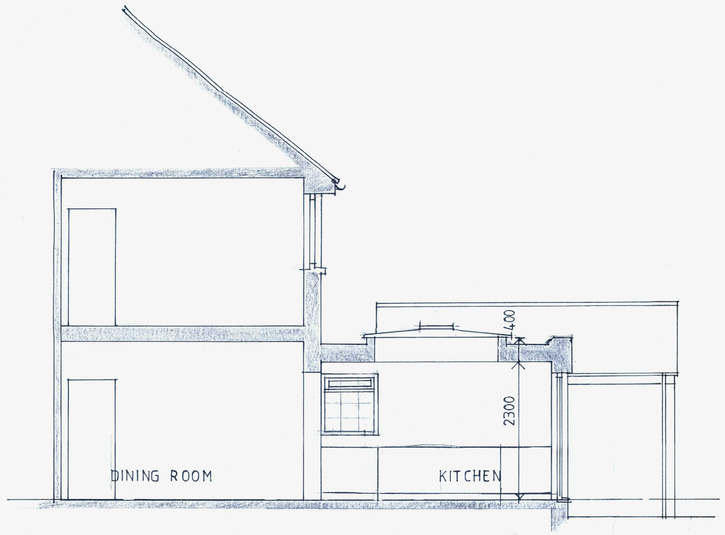



SECTION A:A

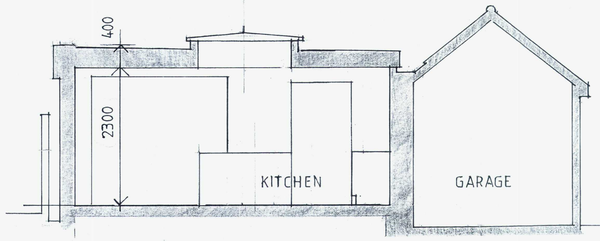

SECTION B:B

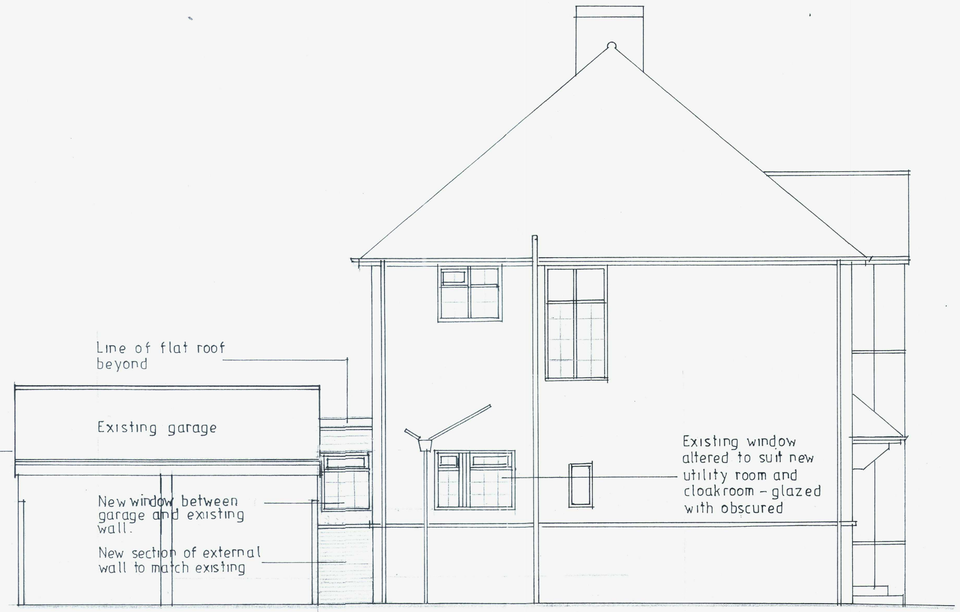


SOUTH ELEVATION

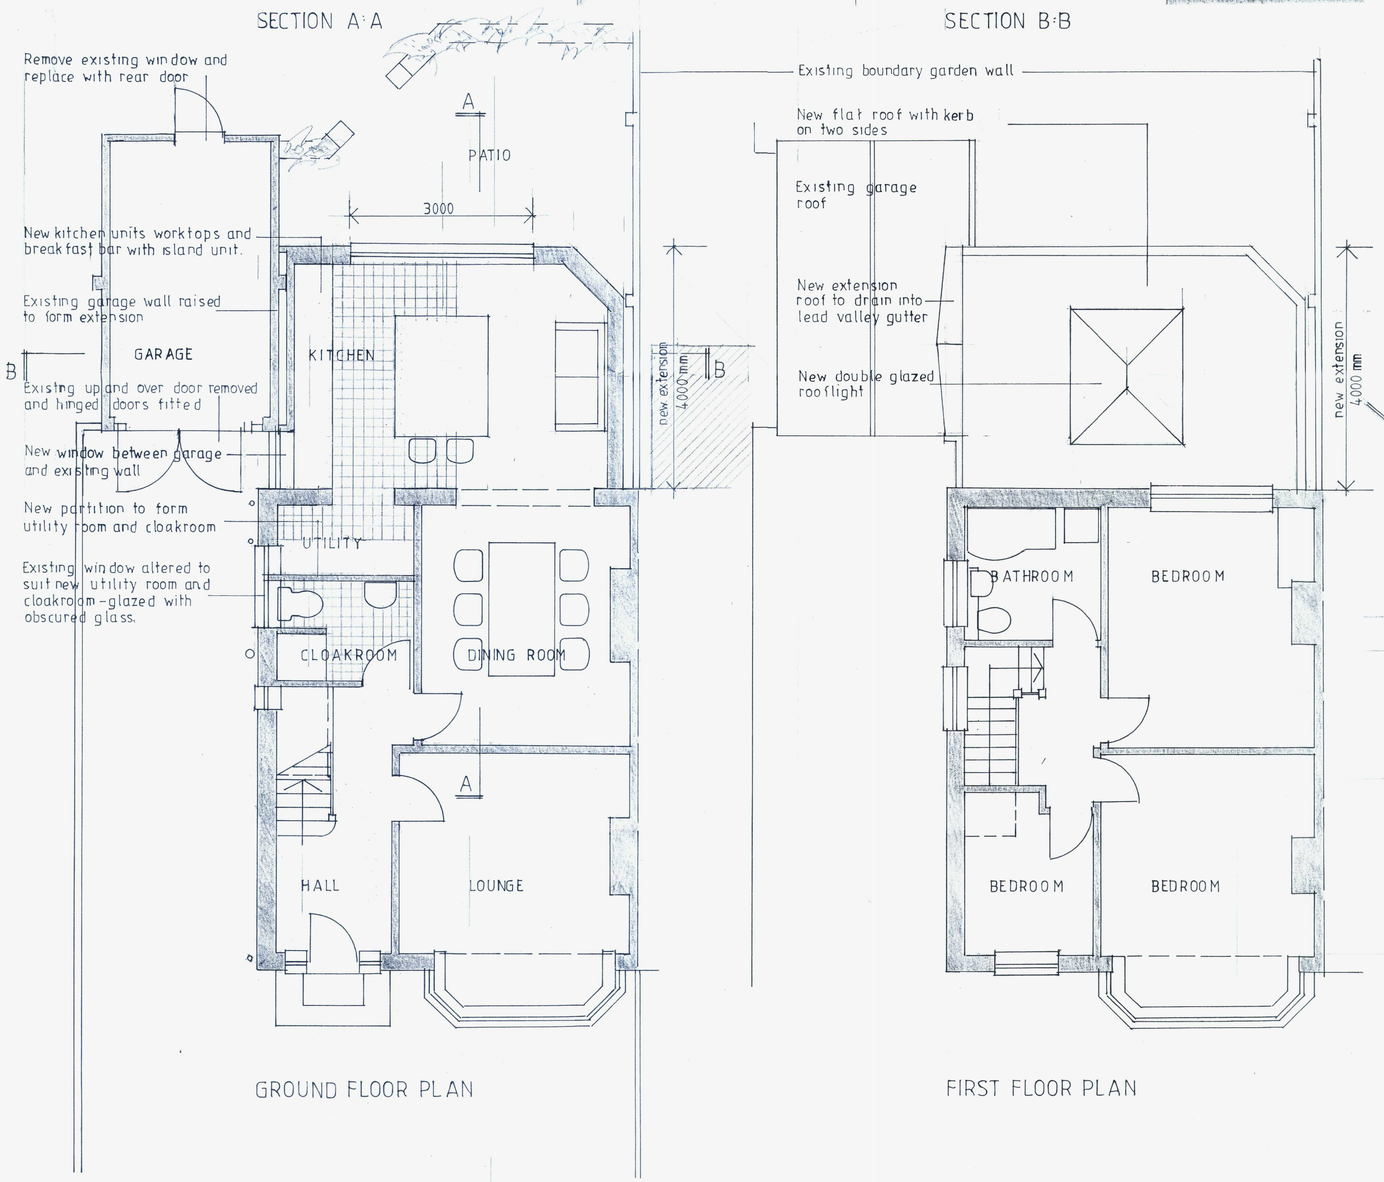


GROUND FLOOR PLAN


FIRST FLOOR PLAN

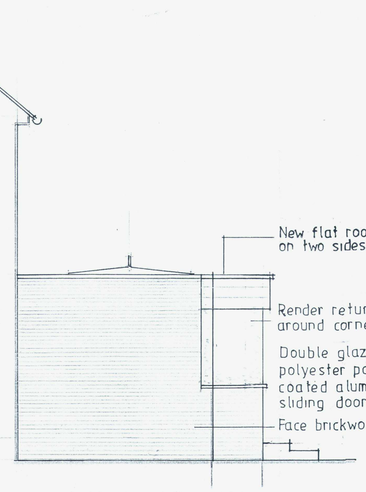

NORTH ELEVATION

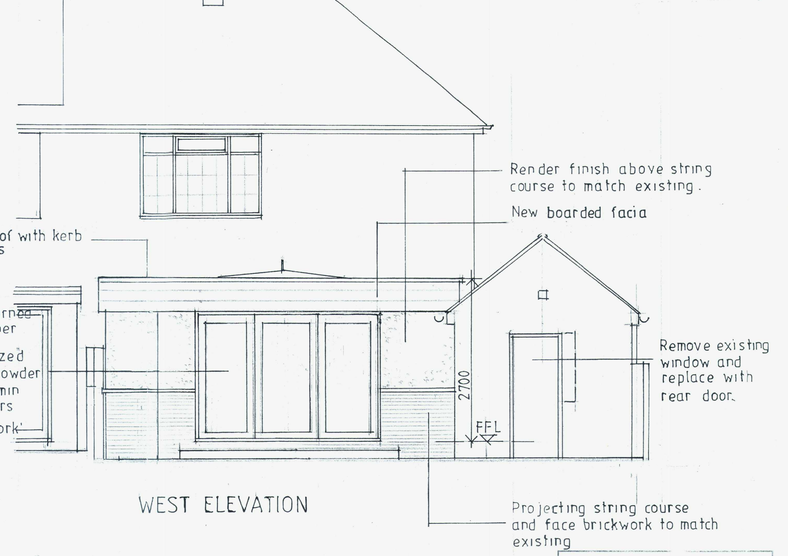

WEST ELEVATION

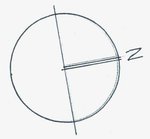

SCALE BAR

0 1 2 3 4 5

metres

No.7 THE DRIVEWAY
SHOREHAM BY SEA
WEST SUSSEX.

PROPOSED PLANS ELEVATIONS AND SECTIONS

SCALE 1:50
DWG NO D2A
MAY 2018

SUSSEX LOFTS CONSTRUCTION LTD.
tel no 07500 947 240

ADUR & WORTHING
PLANNING SERVICES

PLAN	AWDM/0735/18
DATE VALID	Rec: 29/6/18

REV A
- SPLAYED CORNER ADDED ON WEST ELEVATION.
- REAR DOOR TO KITCHEN OMITTED AND REPLACED WITH WINDOW.
- PARAPET TO FLAT ROOF OMITTED IN ORDER TO REDUCE EXTENSION HT.
- WEST ELEVATION AMENDED.