PROPOSED

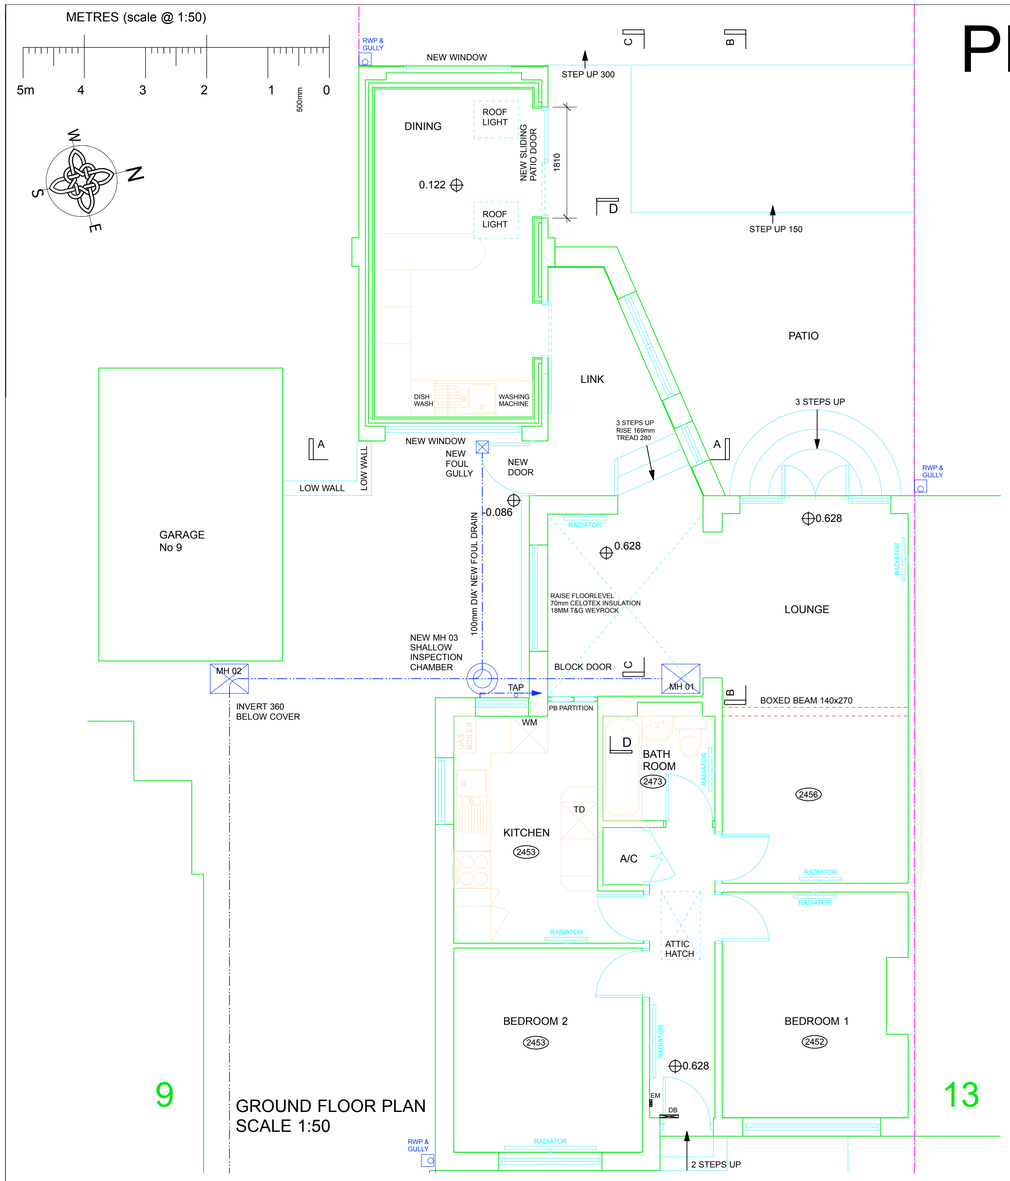

GROUND FLOOR PLAN
SCALE 1:50

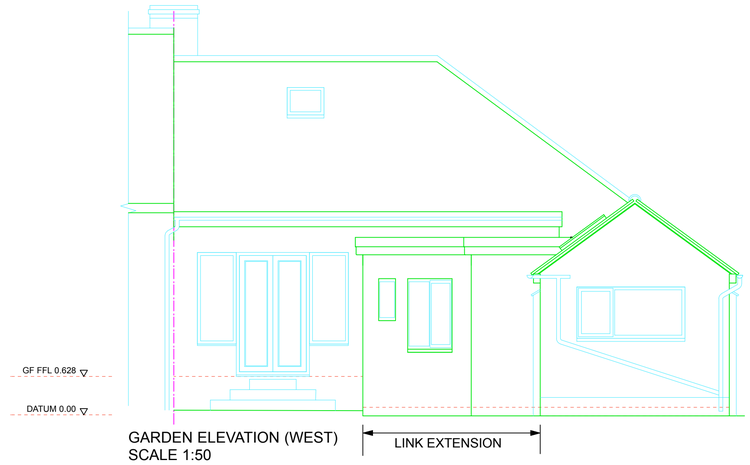

GARDEN ELEVATION (WEST)
SCALE 1:50

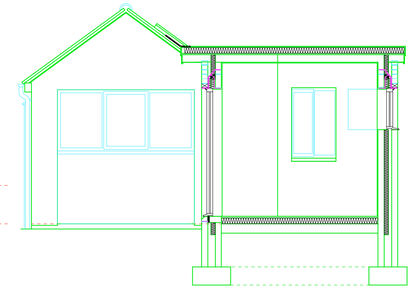

GARAGE ELEVATION (EAST) & EXTENSION SECTION 'A-A'
SCALE 1:50

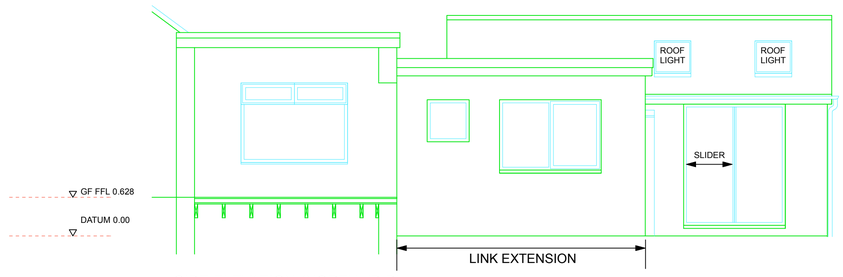

SIDE ELEVATION (NORTH) 'B-B'

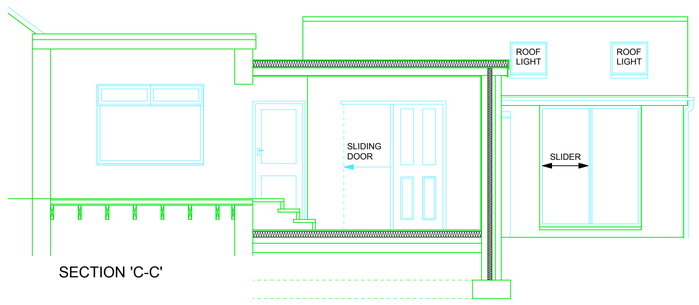

SECTION 'C-C'

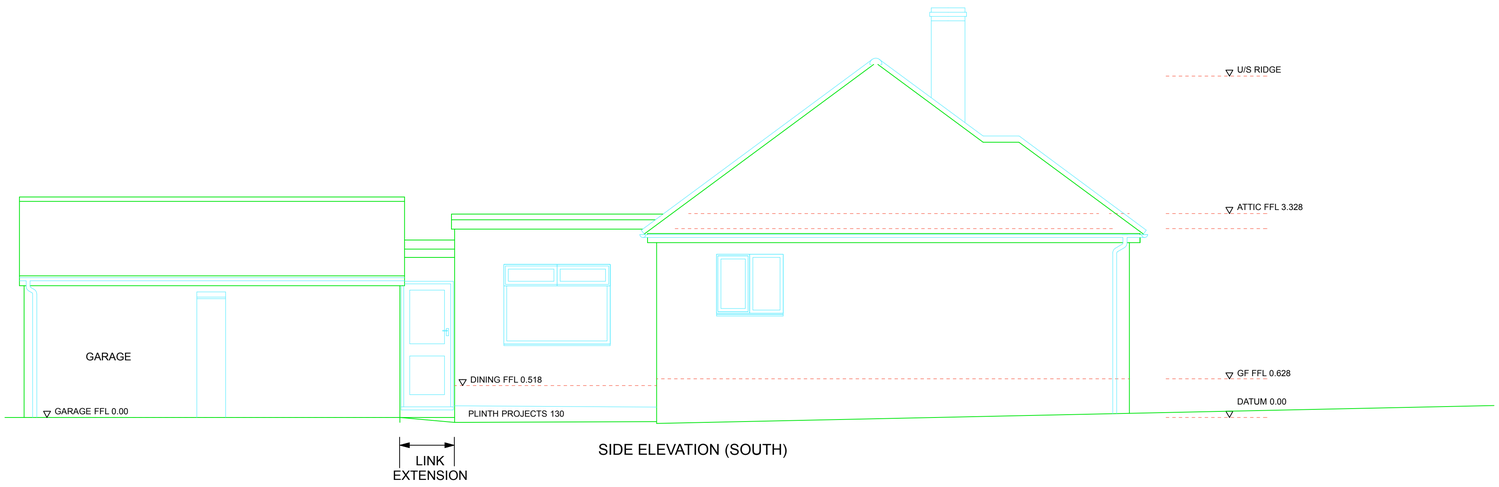

SIDE ELEVATION (SOUTH)



FRONT ELEVATION (EAST)

LINK EXTENSION EXTERNAL FINISHES

WALLS : SMOOTH RENDERED, COLOUR WHITE TO MATCH HOUSE
ROOF : SINGLE PLY MEMBRANE, COLOUR GREY.
WINDOWS : uPVC, COLOUR WHITE TO MATCH HOUSE.
DOORS : uPVC, COLOUR WHITE TO MATCH HOUSE.

REVISIONS

A. ROOF LIGHTS MOVED TO NORTH ELEVATION. ADJ 13.08.20.

This drawing, the works and concepts depicted are the copyright of ADJ Architects and may not be reproduced or made use of, either directly or indirectly, without express written consent.

Do not scale off this drawing.

All heights, levels, sizes and dimensions to be checked on site before any work is put to hand.

ADJ Architects
Hopslade, Eastham, Tenbury Wells. WR15 8NN
andy@adjarchitects.co.uk phone : 077 969 32398

Client
TOM & CLAIRE KING

Project
11 HERBERT ROAD, SOMPTING
EXTENSION & GARAGE CONVERSION

Drawing Title
PROPOSED - GROUND FLOOR PLAN, ELEVATIONS & SECTIONS.

CAD Ref	Drawn
9043 - 02	ADJ

Date	Scale
JAN 2020	1:50 @ A1

Project No.	Drawing No.	Revision
9043	02	A