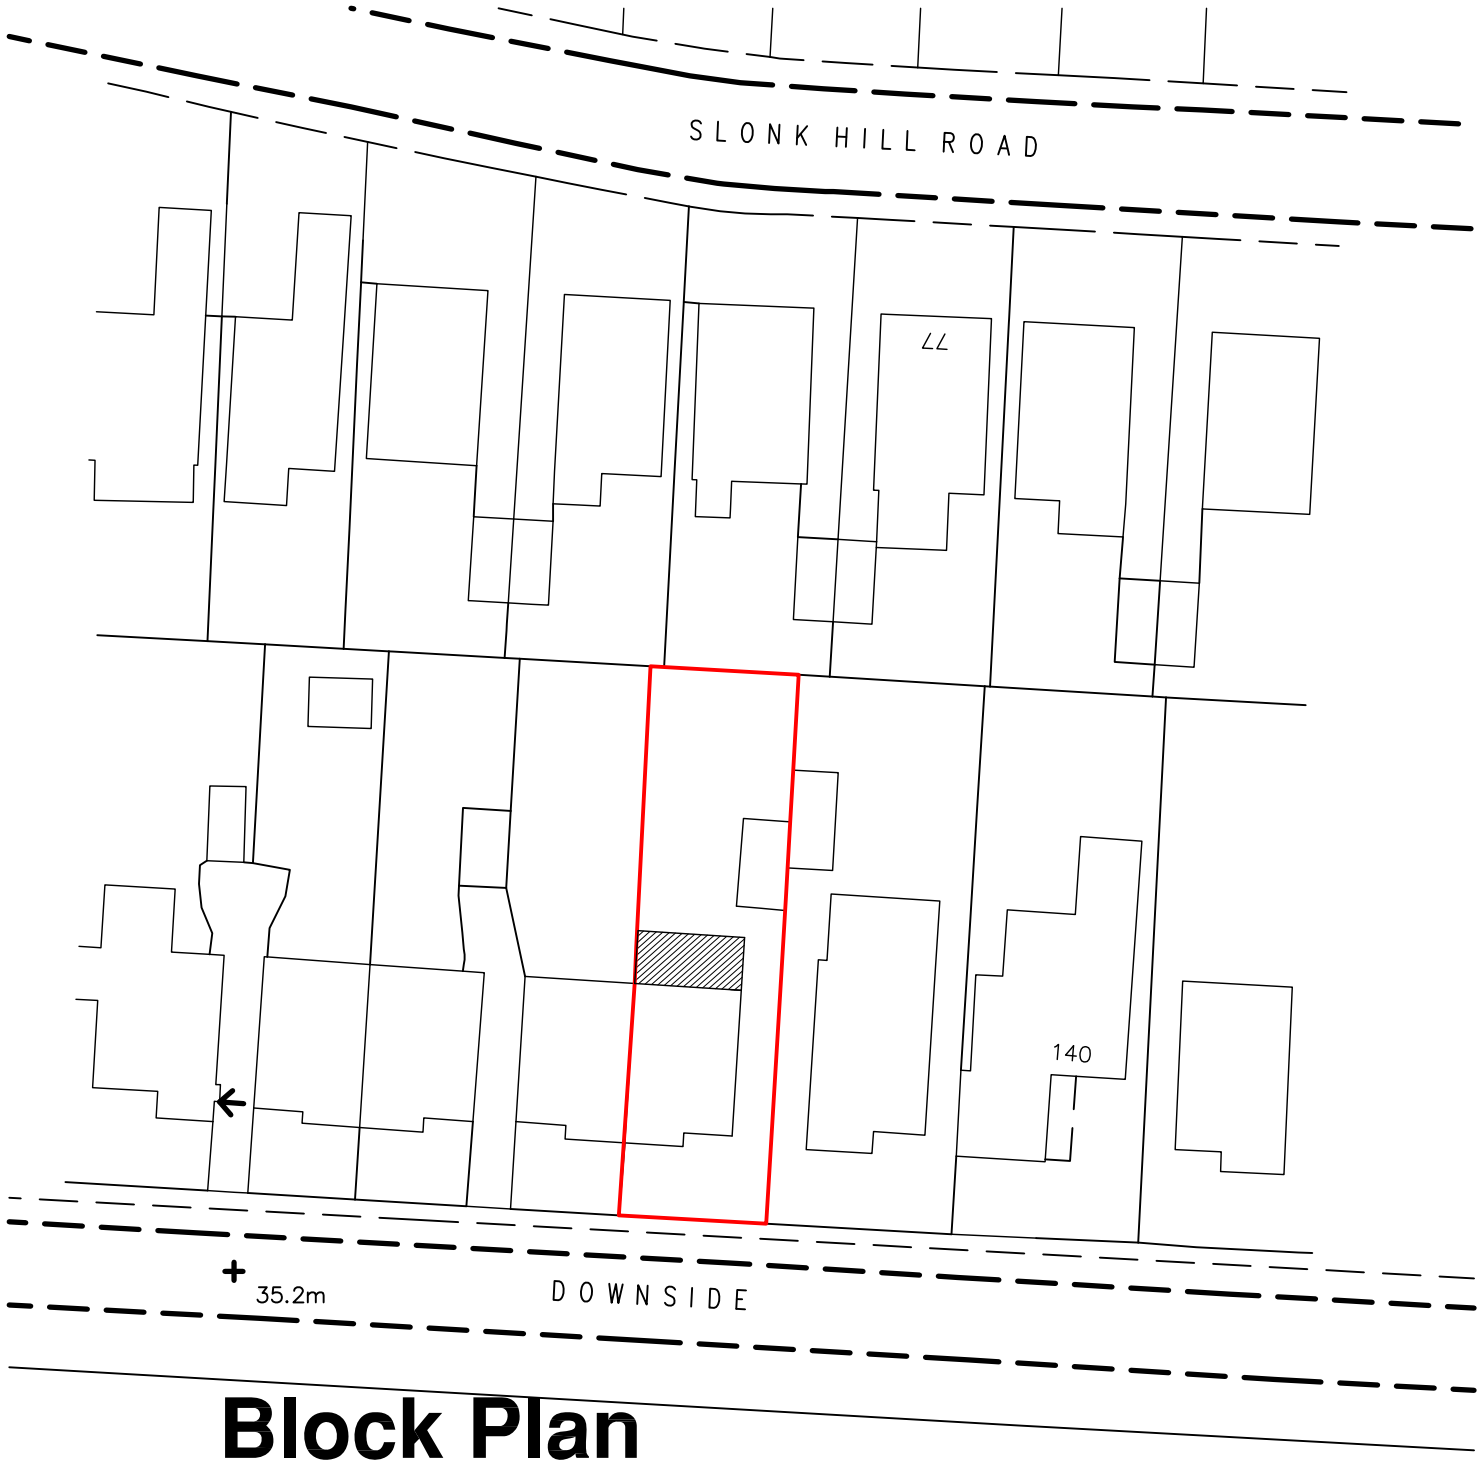

Block Plan
1:500

Ordnance Survey (c) Crown Copyright 2024. All rights reserved. Licence number 100022432



Ordnance Survey (c) Crown Copyright 2024. All rights reserved. Licence number 100022432

Location Plan
1:1250

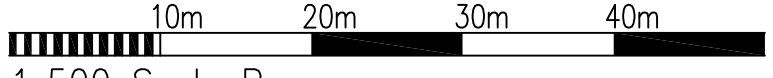

1:500 Scale Bar

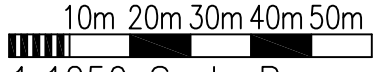

1:1250 Scale Bar

A	14.11.24	Extension reduced to 3.5m

Copyright of:
RJA Planning & Building Consultants Ltd.
9 Sea Spray Avenue
Shoreham-By-Sea
West Sussex
BN43 5PR

Tel: 01273 467297
Mob: 07971375739
Email: rex@rjapbc.co.uk

Project:
144 Downside
Shoreham-By-Sea

Title:
Block and Location Plans

Client:
Mr and Mrs A. Lewis

Scale:
1:500, 1:1250

Date: **Drawn:**

Drg. No. 24991-03

Rev'n A