




Ground Floor

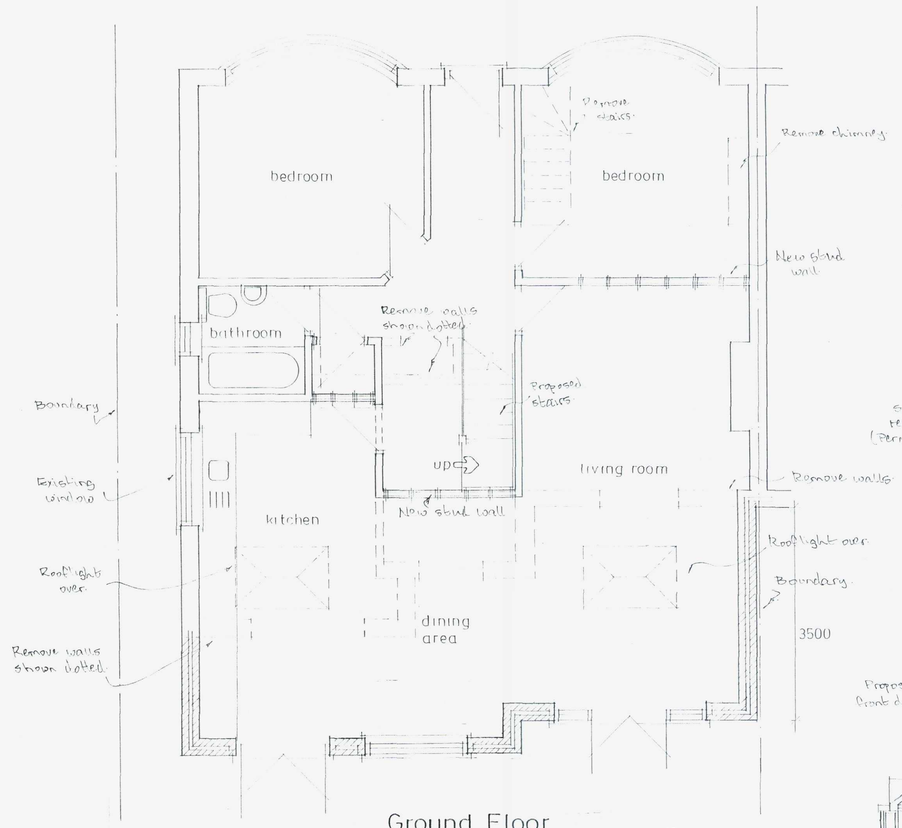

First Floor

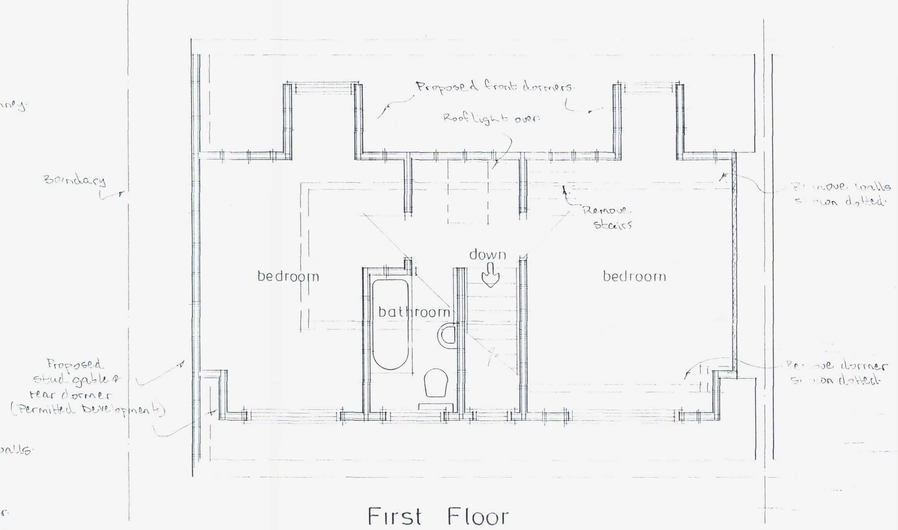


north elevation

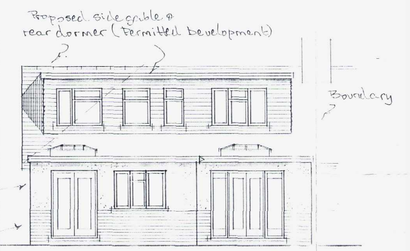


west elevation



east elevation

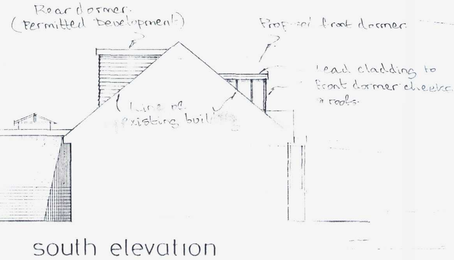

south elevation

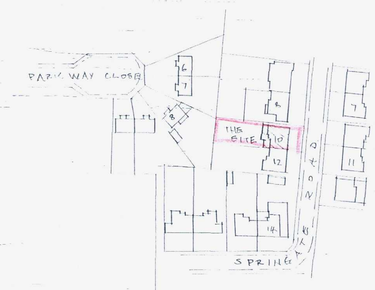

Site Plan 1:1250



Block Plan 1:500

A	23.8.17	Dormers Elevations revised	
	Date	Revisions	

© copyright

Client

Mr & Mrs G.Cheal

Job Title

Proposed Extension & Roof Conversion

Drawing Title

10 Springate Road, Southwick.

Scale 1:50 1:100

Date

Drawn by

Drg No. 477/01

Rev A