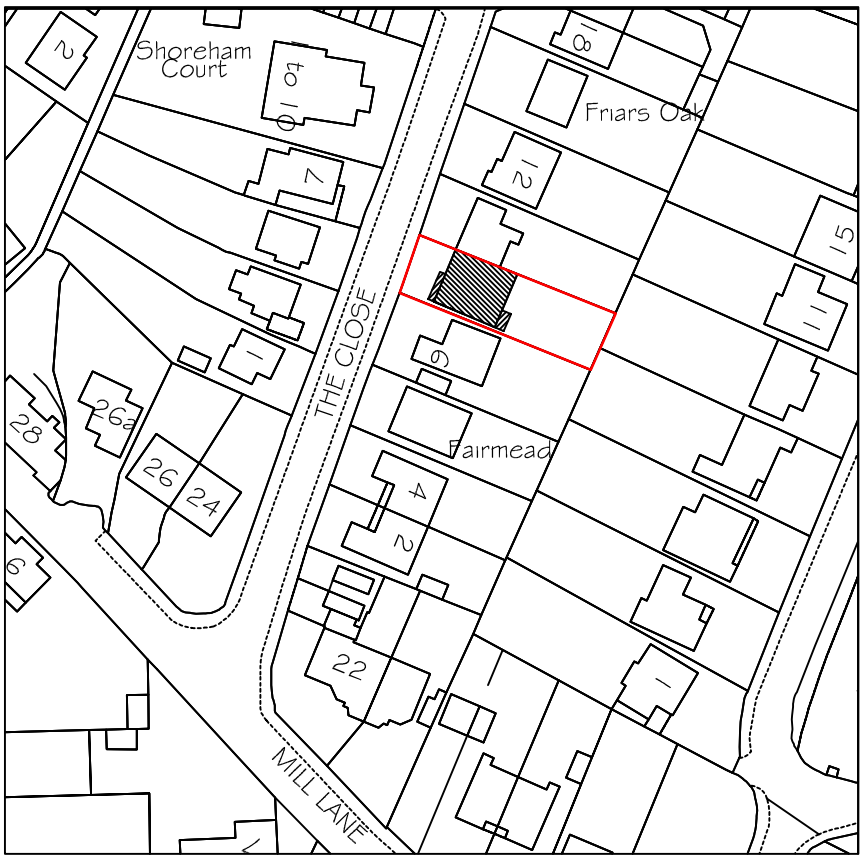


SITE LOCATION PLAN

SCALE BARS (metres)

0 10 20 30 40 50 60 70 80 90 100

1:1250

N
W E
S

ADDRESS: 8 THE CLOSE
SHOREHAM-BY-SEA

PROJECT: FRONT EXTENSION AND
REAR CONSERVATORY

Phil Brigly BSc (Hons) MBEng
Building Engineer

email: philbrigly@gmail.com
mob: 07966 578180

partner LABC

SCALE: 1:1250 DATE: March 2012 DRAWING No: 11/066/02 DRAWING SIZE: A4 210x297mm