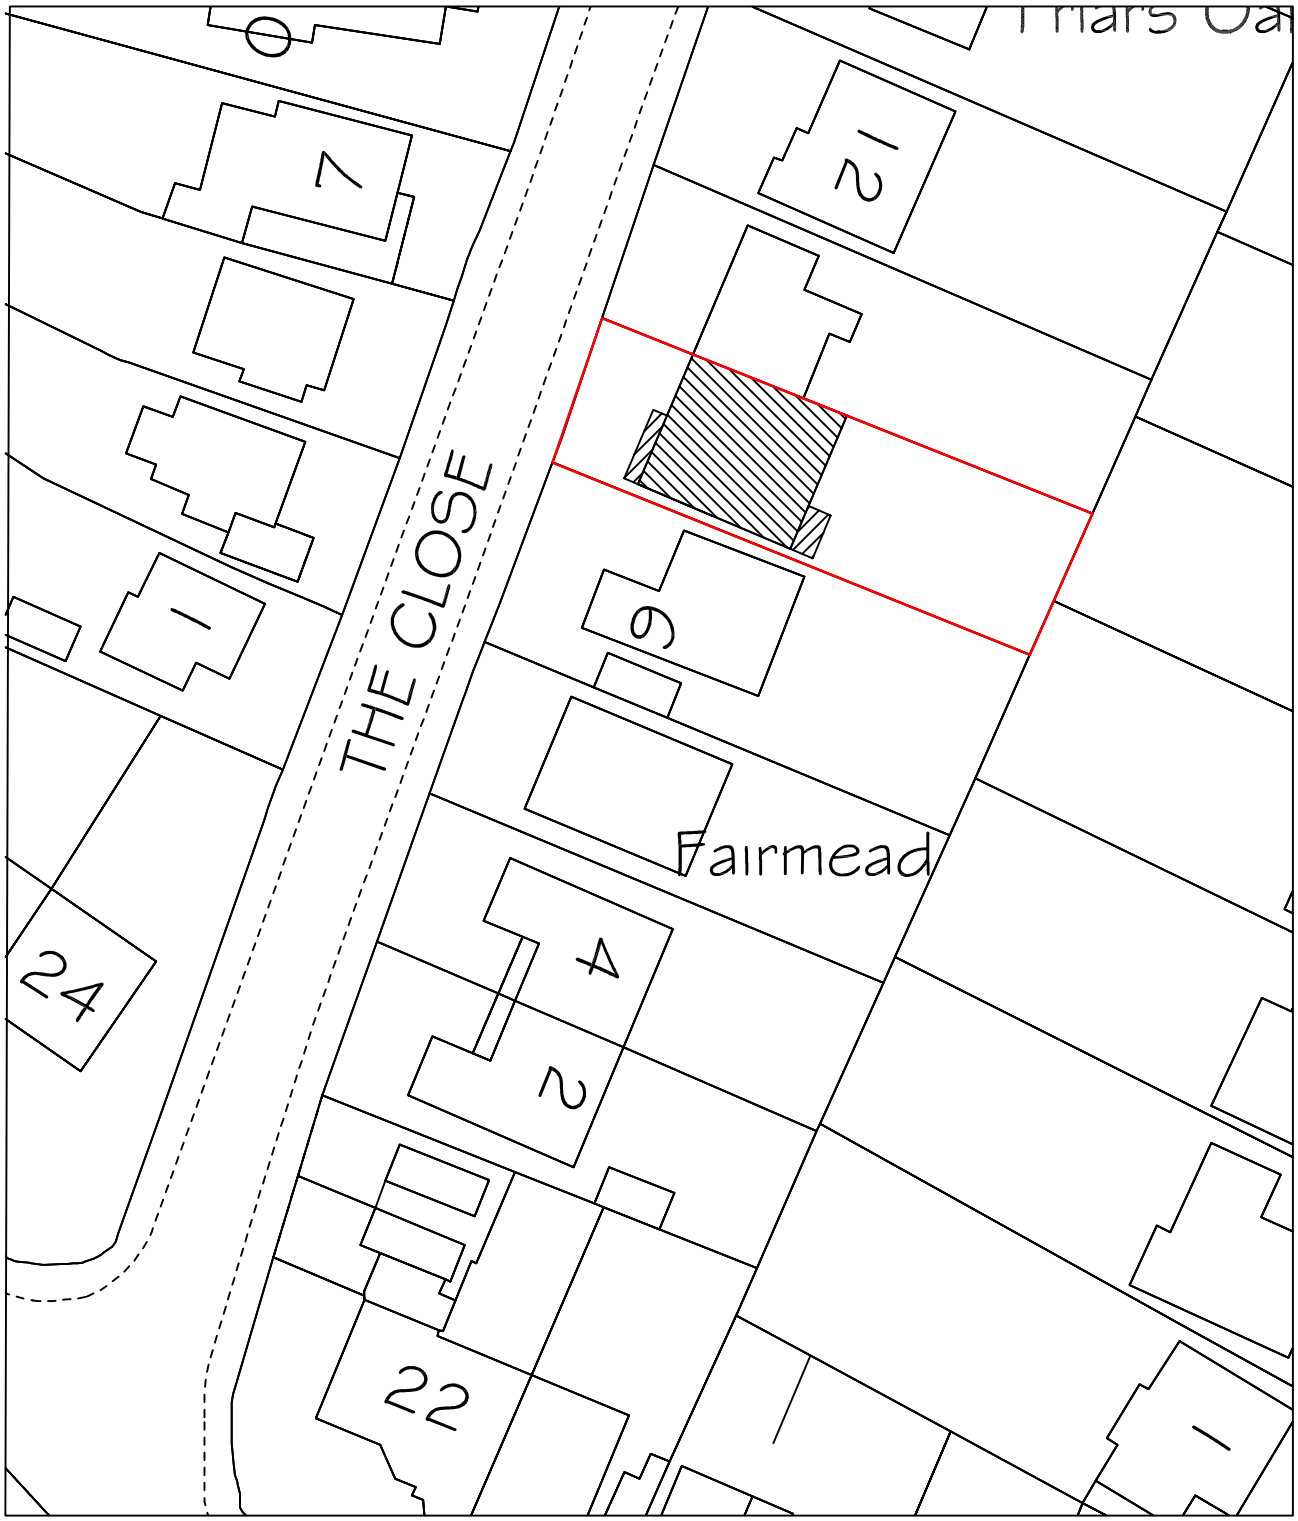


BLOCK PLAN

SCALE BARS (metres)

0 10 20 30 40

1:500

N
W E
S

ADDRESS: 8 THE CLOSE
SHOREHAM-BY-SEA

PROJECT: FRONT EXTENSION AND
REAR CONSERVATORY

Phil Brigly BSc (Hons) MBEng
Building Engineer

email: philbrigly@gmail.com
mob: 07966 578180

partner LABC

SCALE: 1:500 DATE: March 2012 DRAWING No: 11/066/03 DRAWING SIZE: A4 210x297mm