




EXISTING FRONT ELEVATION
1:100

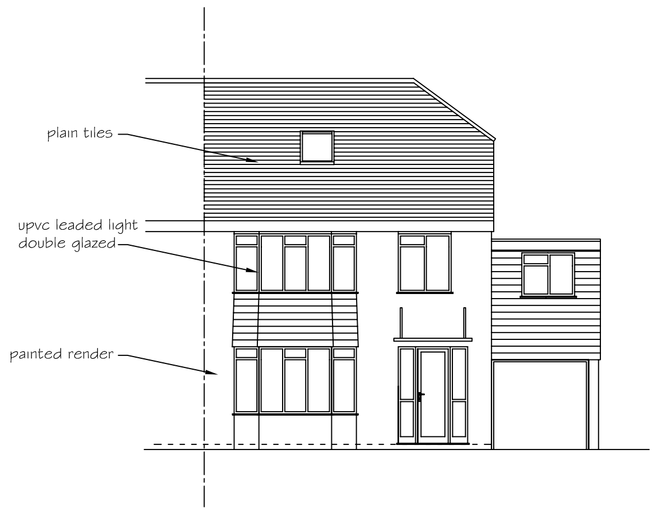


EXISTING SOUTH ELEVATION
1:100

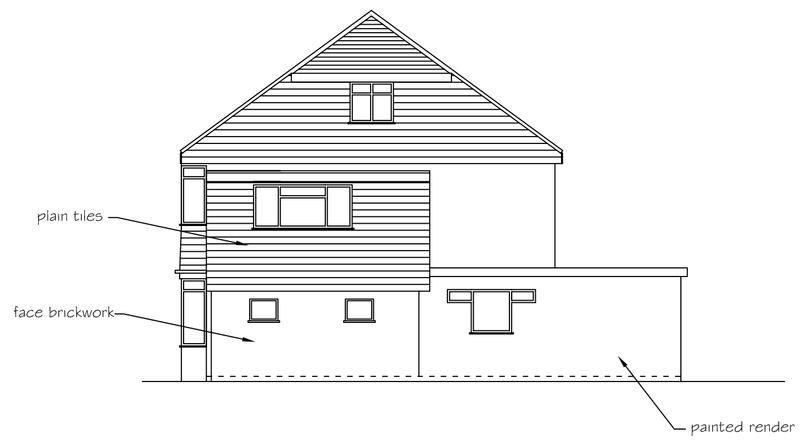


EXISTING REAR ELEVATION
1:100

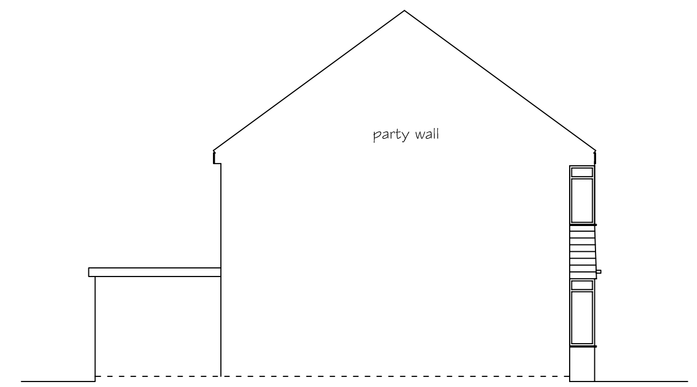


EXISTING NORTH ELEVATION
1:100

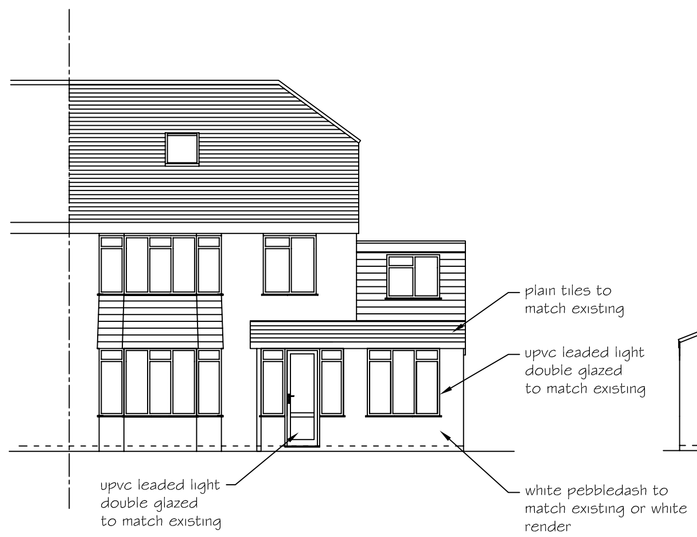


PROPOSED FRONT ELEVATION
1:100

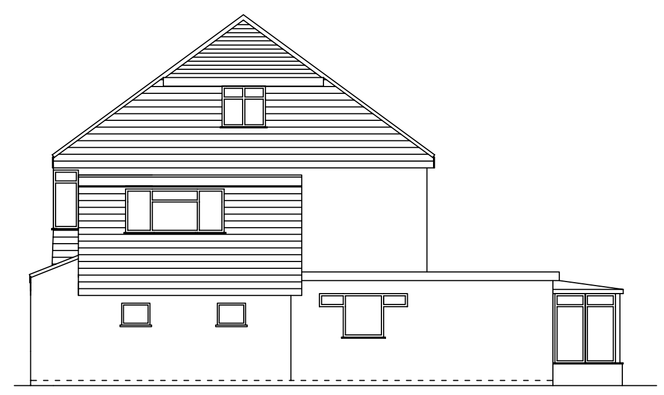


PROPOSED SOUTH ELEVATION
1:100

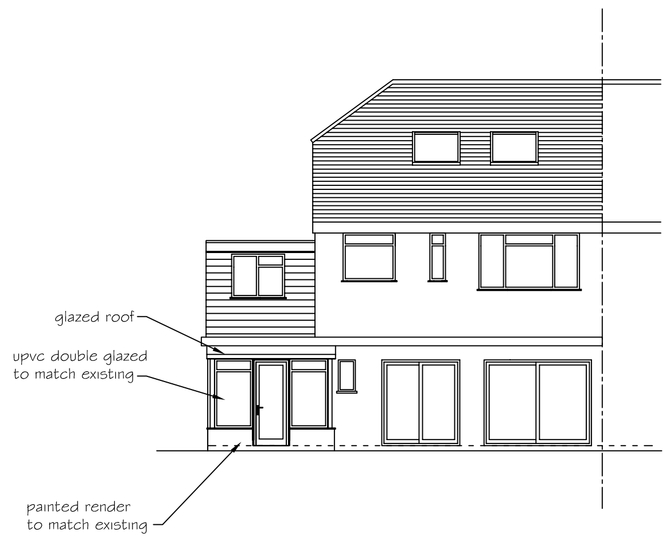


PROPOSED REAR ELEVATION
1:100

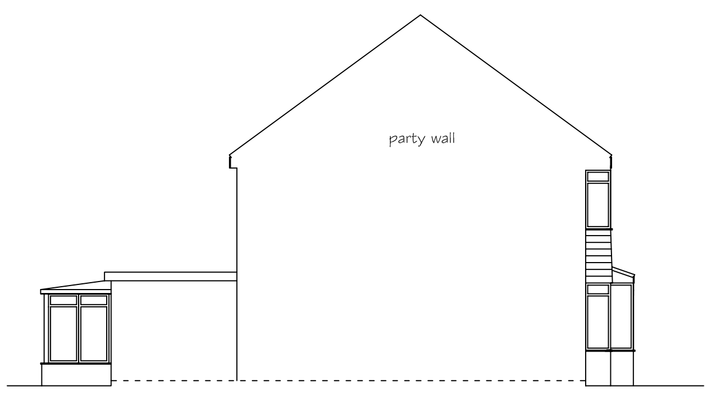


PROPOSED NORTH ELEVATION
1:100

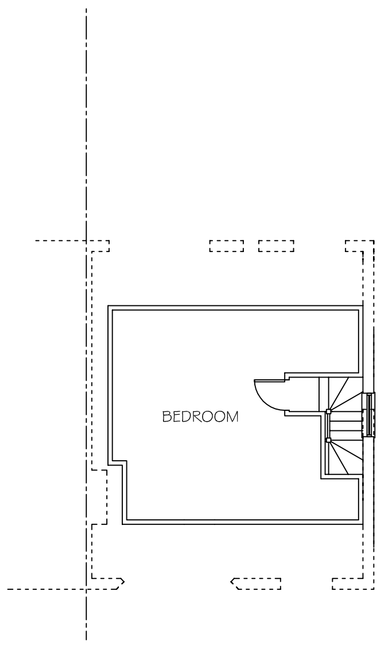


EXISTING SECOND FLOOR
(unchanged)
1:100

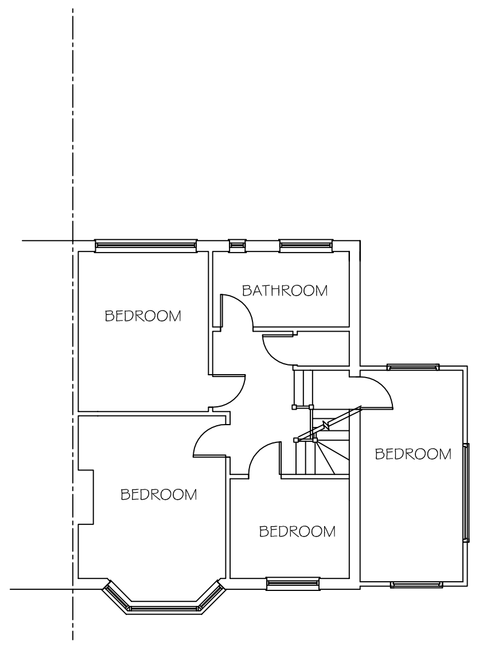

EXISTING FIRST FLOOR
(unchanged)
1:100

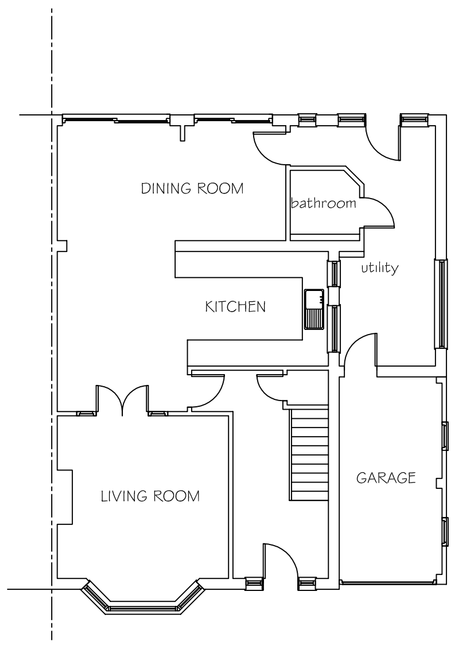

EXISTING GROUND FLOOR
1:100

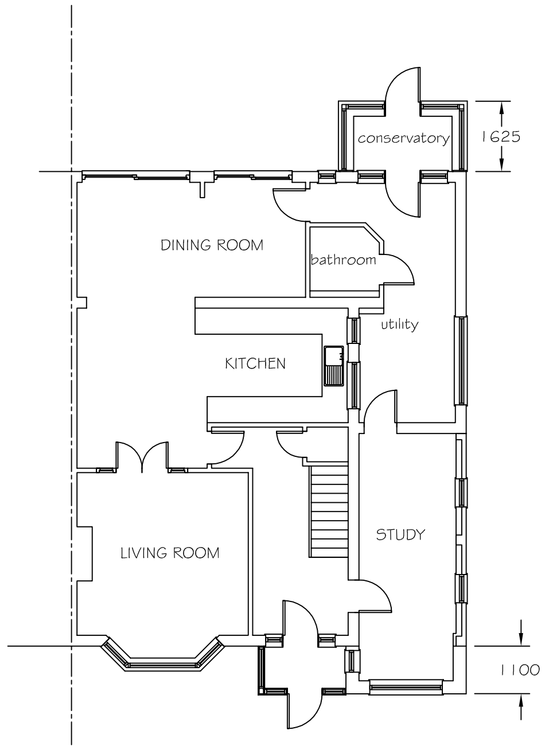

PROPOSED GROUND FLOOR
1:100

DATE	AMENDMENT

Phil Brigly BSc (Hons) MBEng
Building Engineer

email: philbrigly@gmail.com
mob: 07966 578180

partner LABC

CLIENT:

ADDRESS:

8 THE CLOSE
SHOREHAM-BY-SEA

PROJECT:
FRONT EXTENSION &
REAR CONSERVATORY

SCALE: 1:100 DATE: March 2012

DRAWING No: 11/066/01B DRAWING SIZE: A1