
The architect is to be informed of any errors before work proceeds, The general contractor is responsible for checking all dimensions

Notes

0m 10m 20m

N

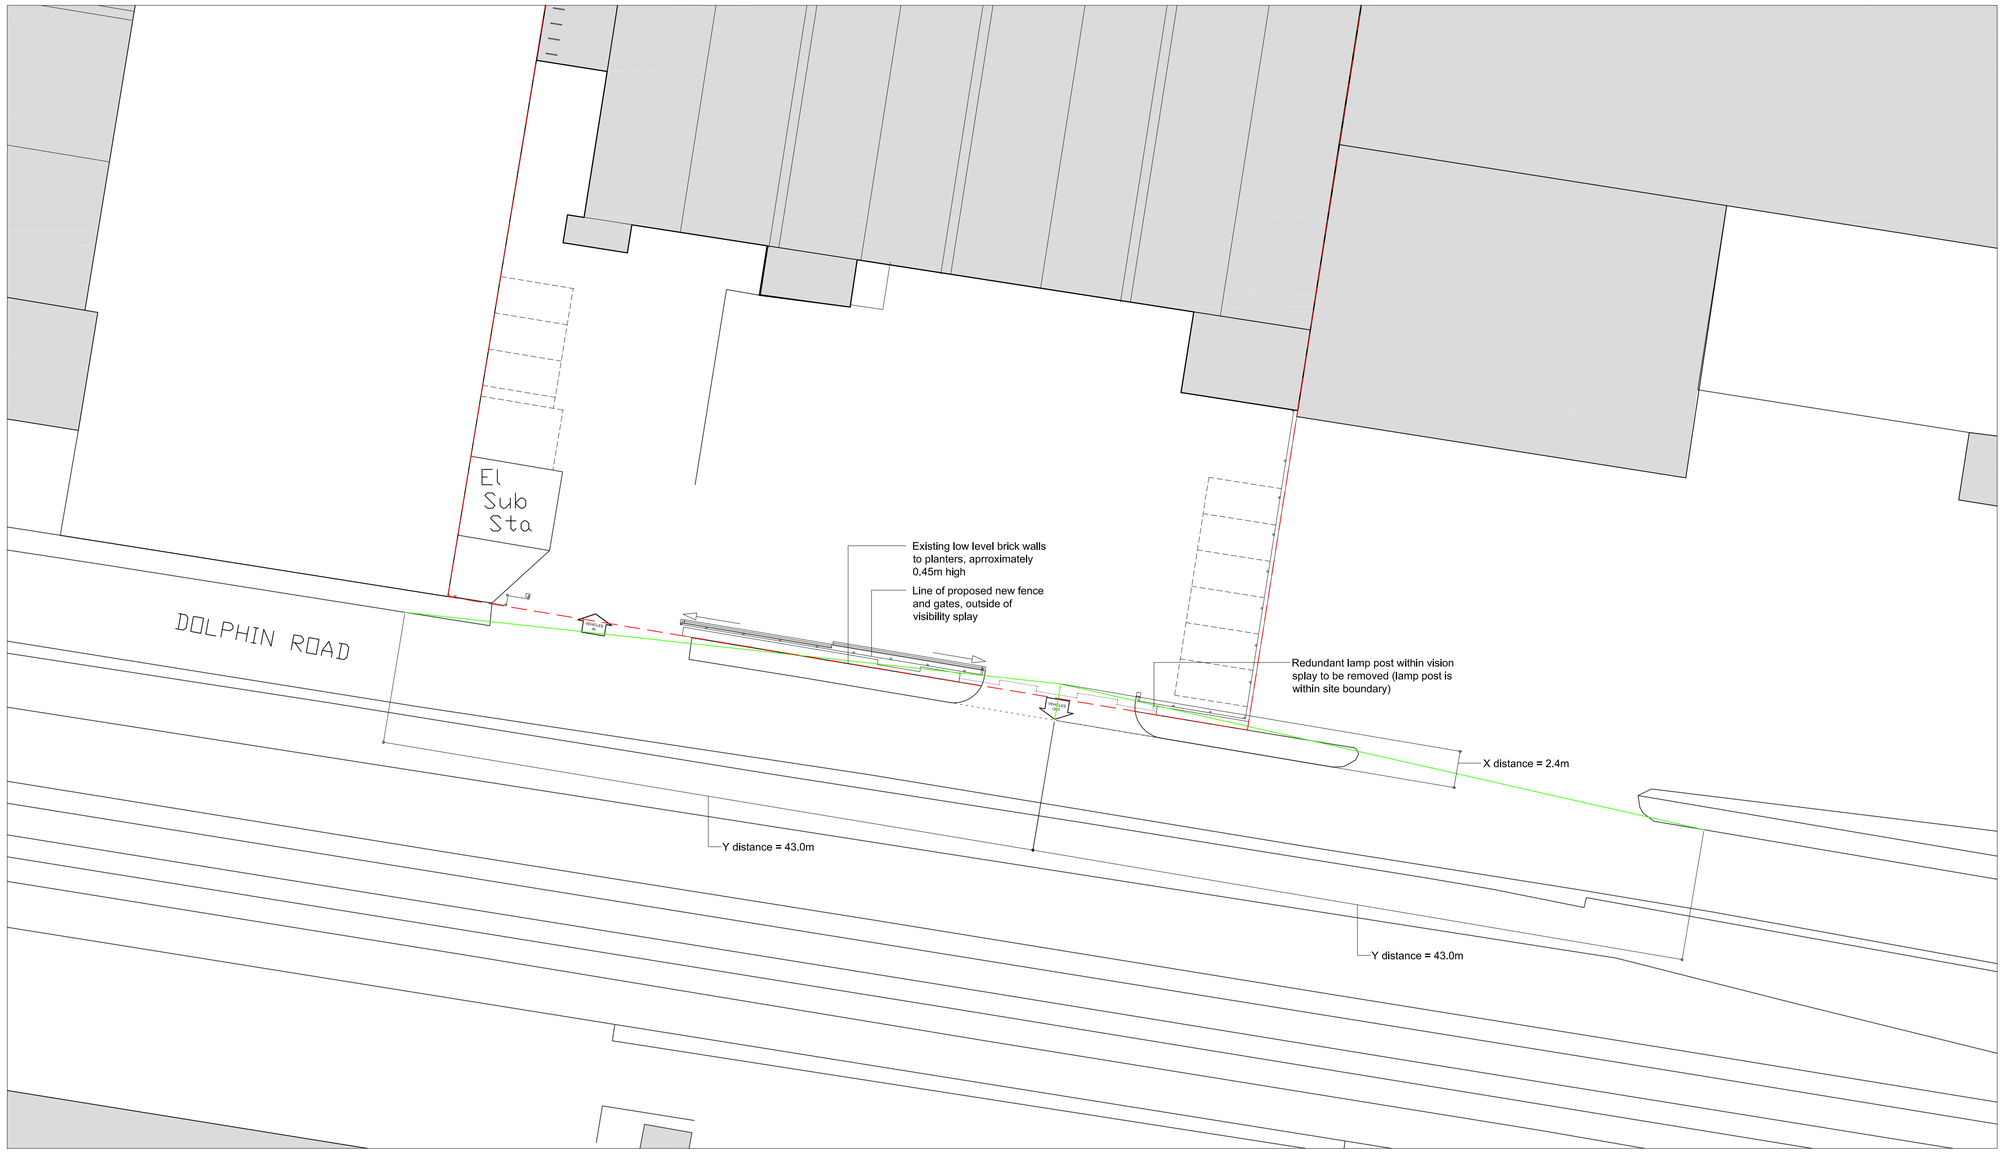

Plan showing visibility splay to proposed vehicle exit

Rev	Date + notes	Drwn	Chkd
1	12:06:2012 For planning	OW	SH
0	11:06:2012 Prelimlnary - for comment only	OW	-

r h partnership architects
30 - 31 Foundry Street Brighton BN1 4AT
T 01273 645220 F 01273 645225
www.rhpartnership.co.uk
brighton@rhpartnership.co.uk

Project

Doliphin Road

Drawing

Visibility Splay

Job Ref	Dwg No	Revision
BVD	011	1

Scale(s)	Size	Drwn	Chkd
1:200	A1	OW	SH

Status

Planning