# 10 CUCKFIELD CRESCENT, WORTHING

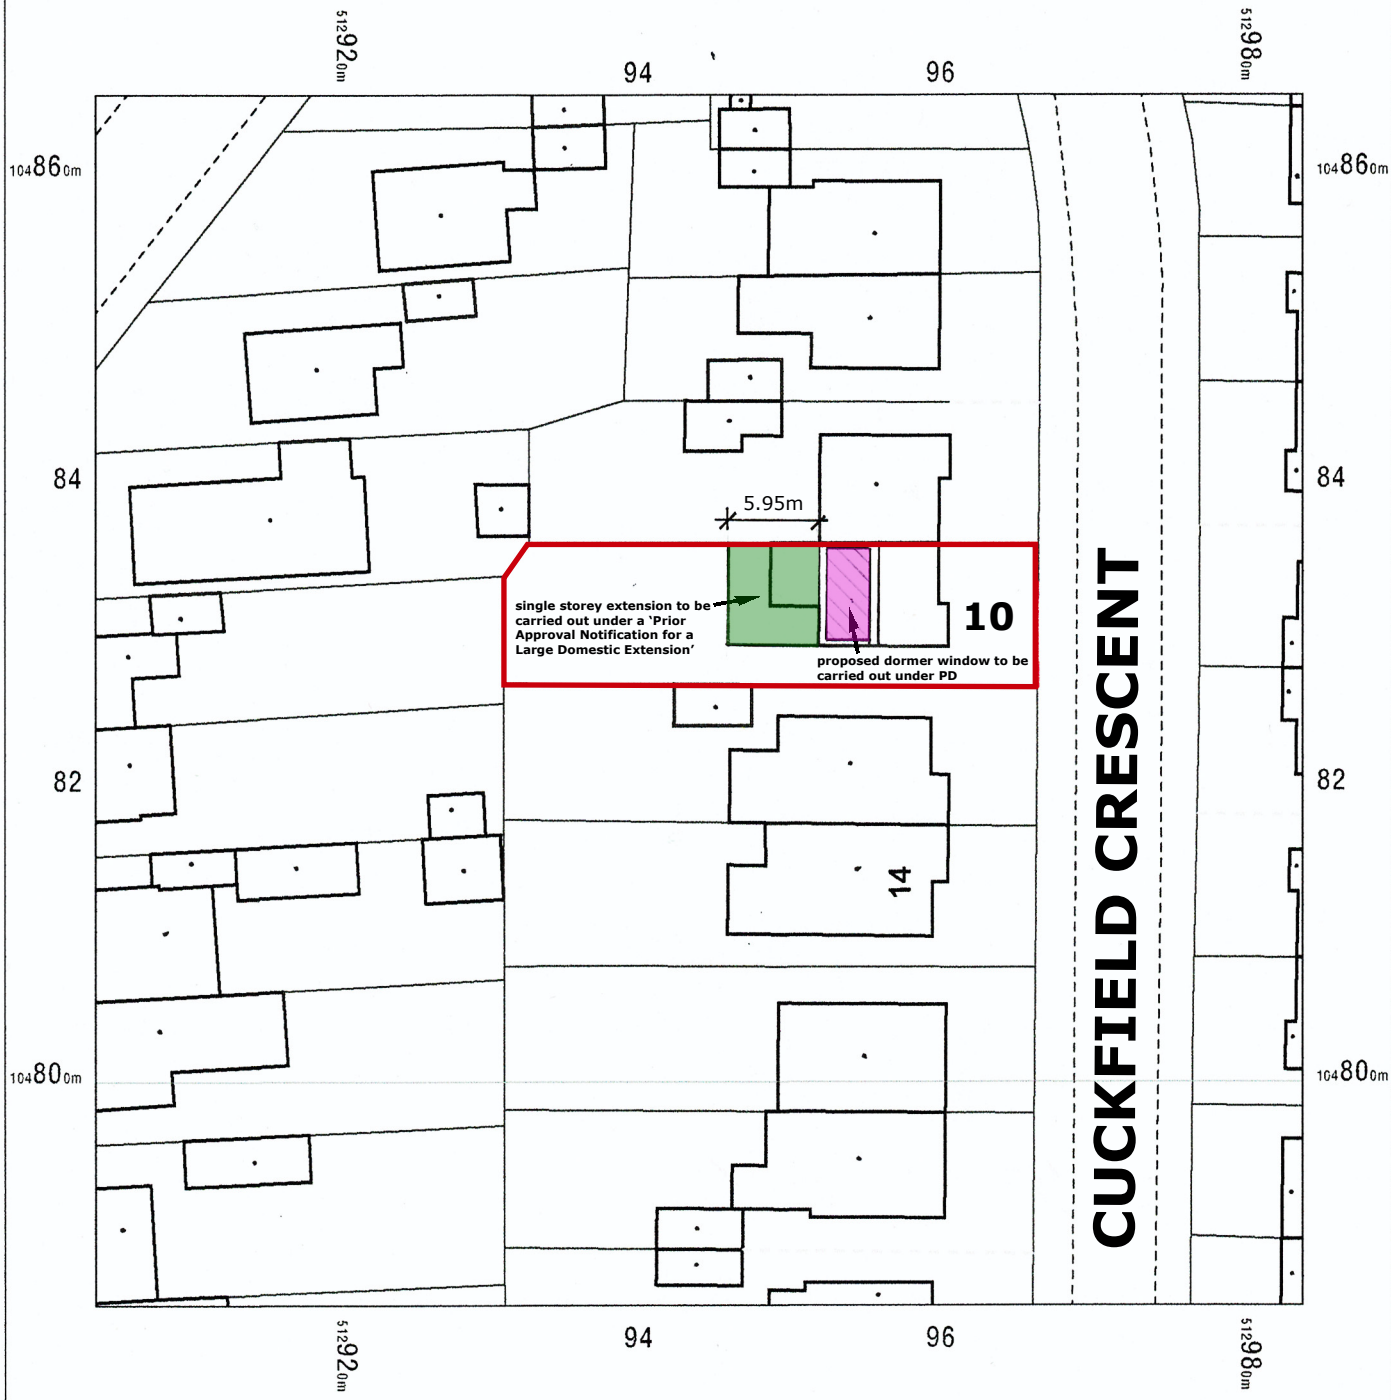


**ADDITIONAL NOTES (Revision A)**
**1). The materials will match the existing dwelling.**
**2). The eaves height of the PAN proposal does not exceed those of the existing dwelling**

0 2 4 6 8 10 12 14 16 18 20
m

OS MasterMap 1250/2500/10000 scale
Thursday, February 20, 2025, ID: CM-01208558
www.centremapslive.co.uk

1:500 scale print at A4, Centre: 512944 E, 104825 N

©Crown Copyright Ordnance Survey. Licence no. AC0000849896

N

Wayne Gander MCIAT
Chartered Architectural Technologist
98 Durrington Lane, Worthing,
West Sussex BN13 2RQ
M 07808 887896
E waynegander08@gmail.com

CIAT
CHARTERED PRACTICE