



SECTIONAL EAST ELEVATION

1:100 Scale Bar (Metres)

0 1 2 3 4 5 10 15

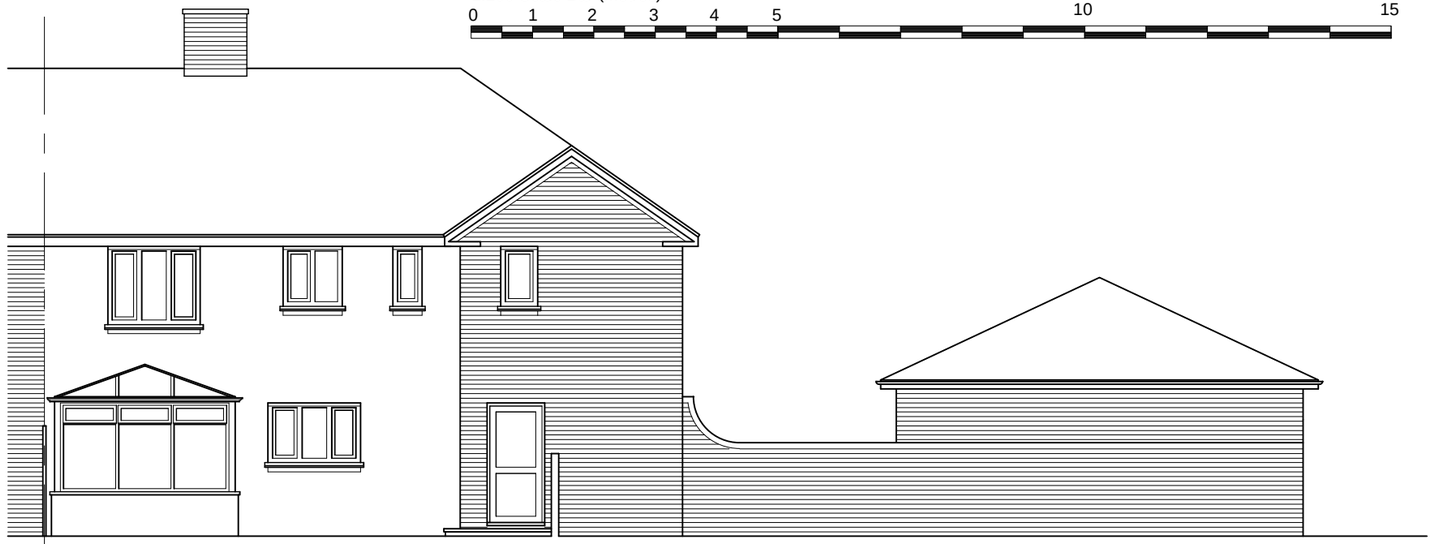


SOUTH ELEVATION

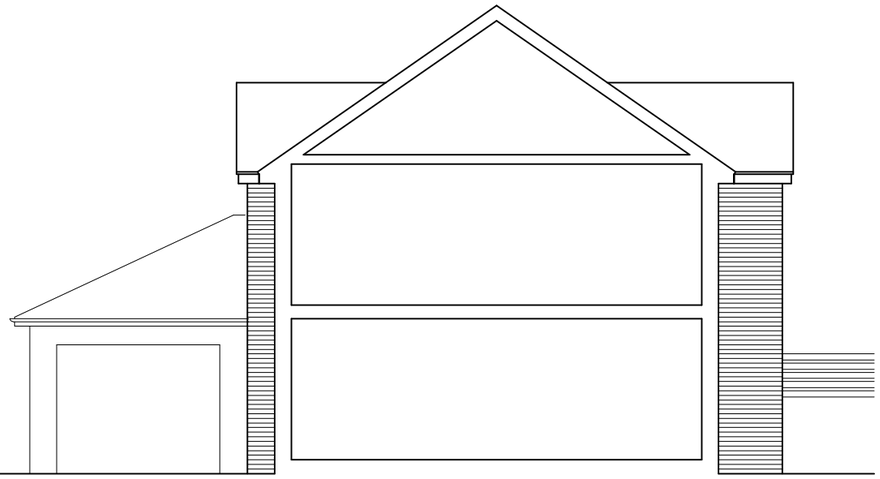

SECTIONAL WEST ELEVATION



GARAGE WEST ELEVATION

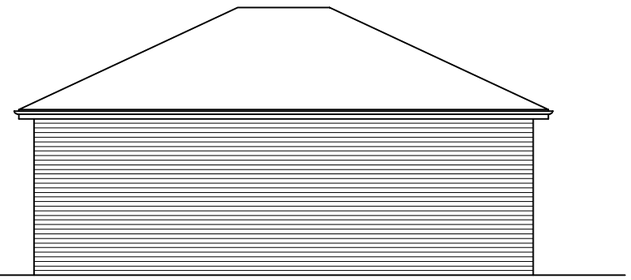

GARAGE EAST ELEVATION



NORTH ELEVATION

Rev	By	Date	Note
C.	L.O.	16/11/2021	Garage roof pitch changed to reduce roof mass.
B.	L.O.	30/07/2021	Garage scheme updated
A.	L.O.	08/03/2021	Additional west elevations
~	L.O.	18/12/2020	Planning

Client: Mr J. Brown

Job: No.1 Tristam Close
Sompting, Lancing,
West Sussex. BN15 0BQ

Drawing: Proposed Extension and Alterations
Proposed Elevations

Date: December 2020 Scale: 1:100 at A3

Drawn By: L.O. Dwg. No.: 011120/SL-29 C

Cube17 Limited, 19 Parkfield Avenue, Bognor Regis, West Sussex. PO21 3BW. Tel. - 07747 771013 - email. info@cube17.co.uk

cube17