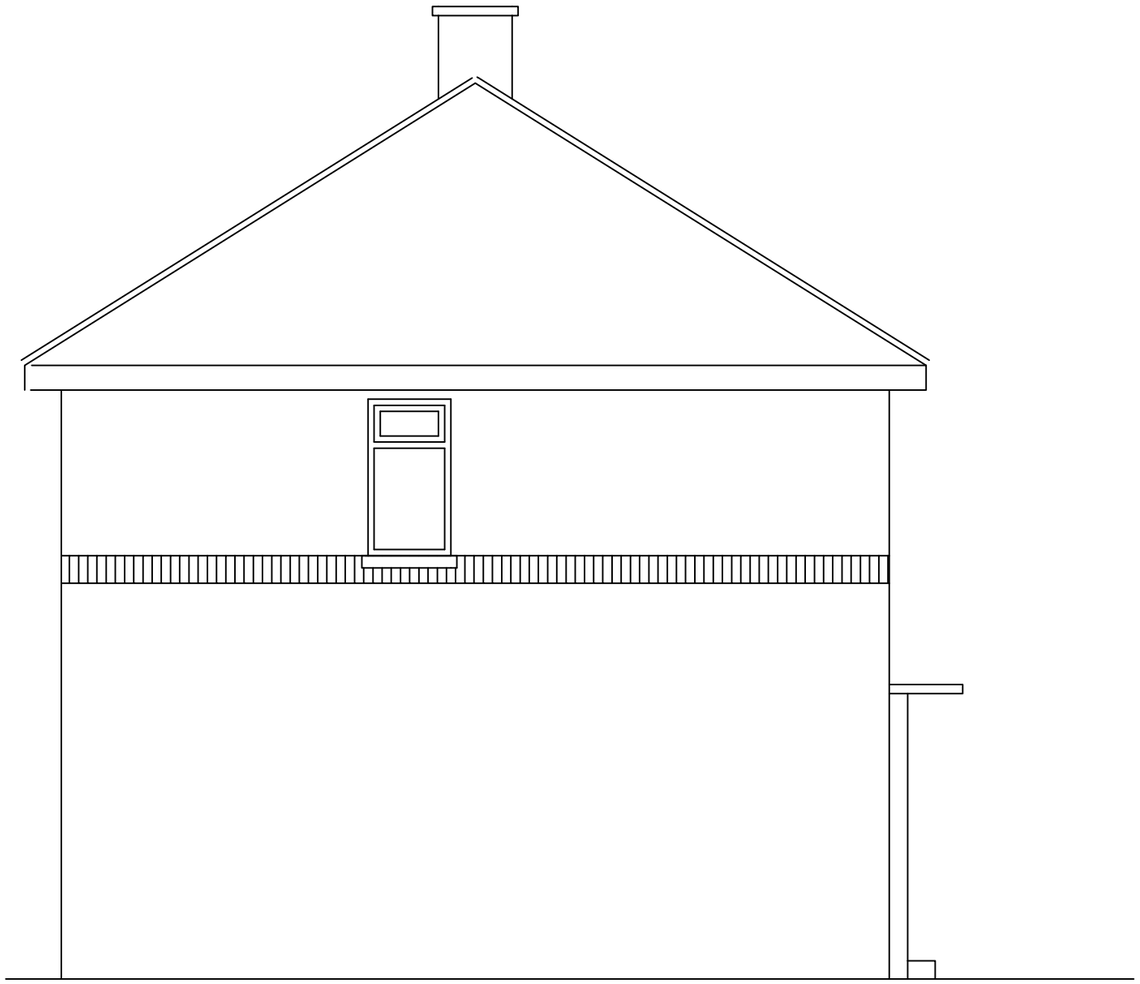

East Elevation - Existing

0 20 40

Mrs Jacqueline Waller
34 Williams Rd.
Shoreham By Sea
BN43 6BP

Access Improvements

Scale: 1:50
Date: Feb / 2020
Drawn: Mike Peckham

034/WIL

/04

ADUR & WORTHING HOME IMPROVEMENT ASSISTANCE
ADUR & WORTHING COUNCILS
PORTLAND HOUSE
RICHMOND ROAD
WORTHING
BN11 1HS