

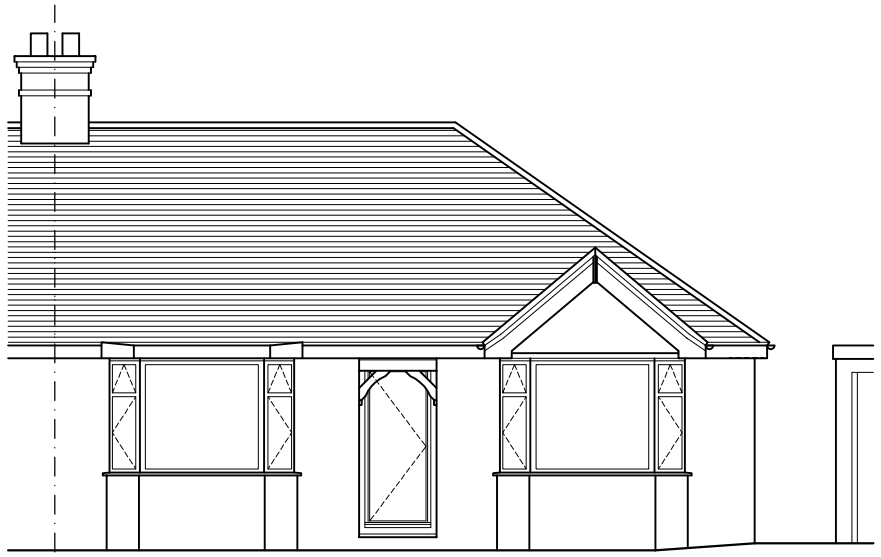


FRONT ELEVATION

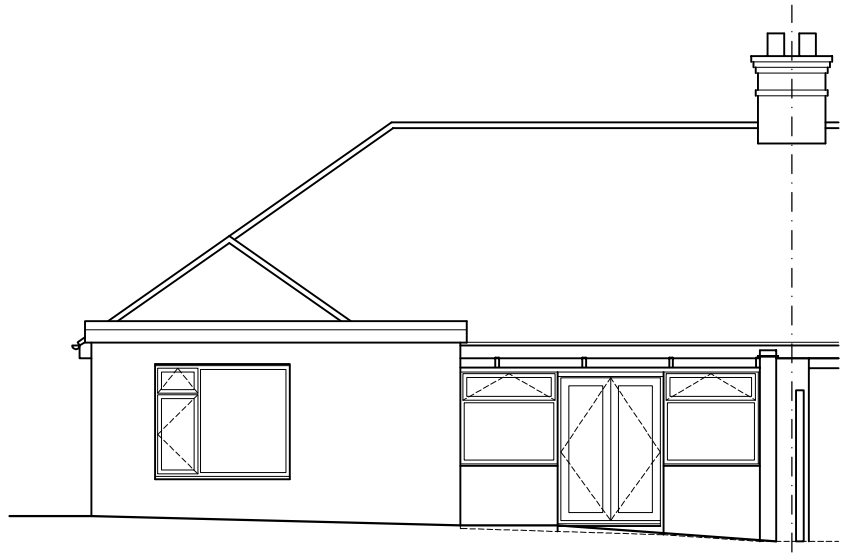


REAR ELEVATION

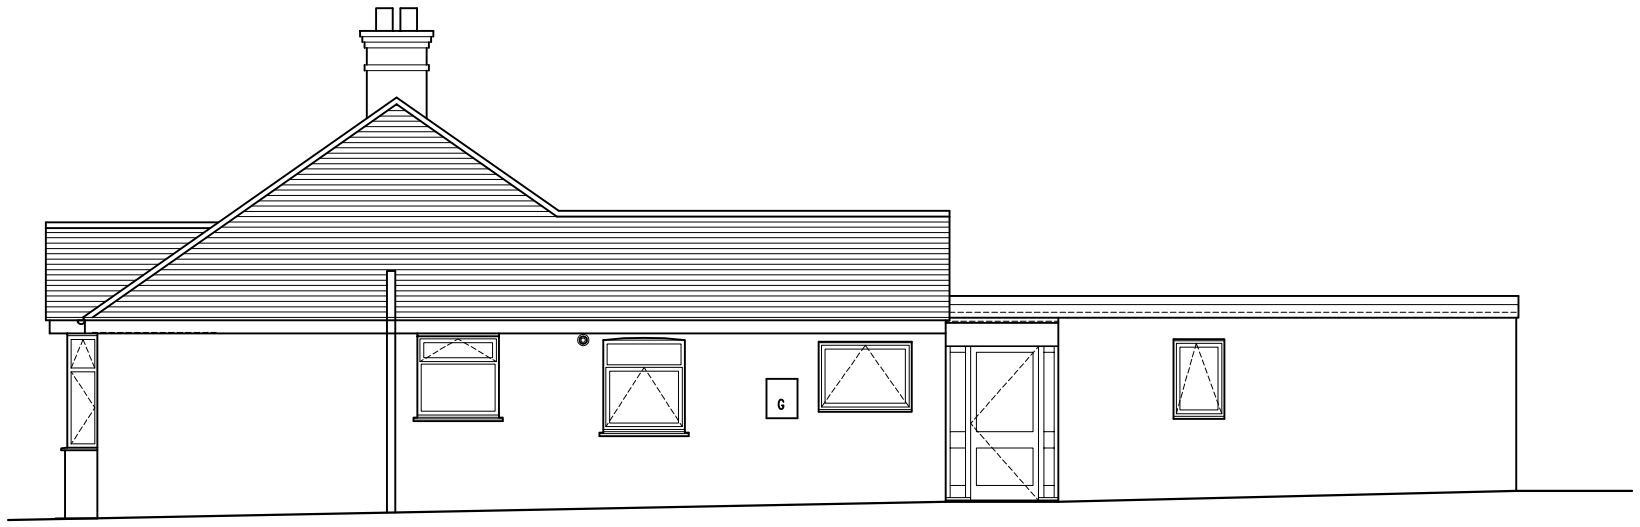


SIDE ELEVATION

10 metres @ 1:100 on A3

1 metre @ 1:100 on A3

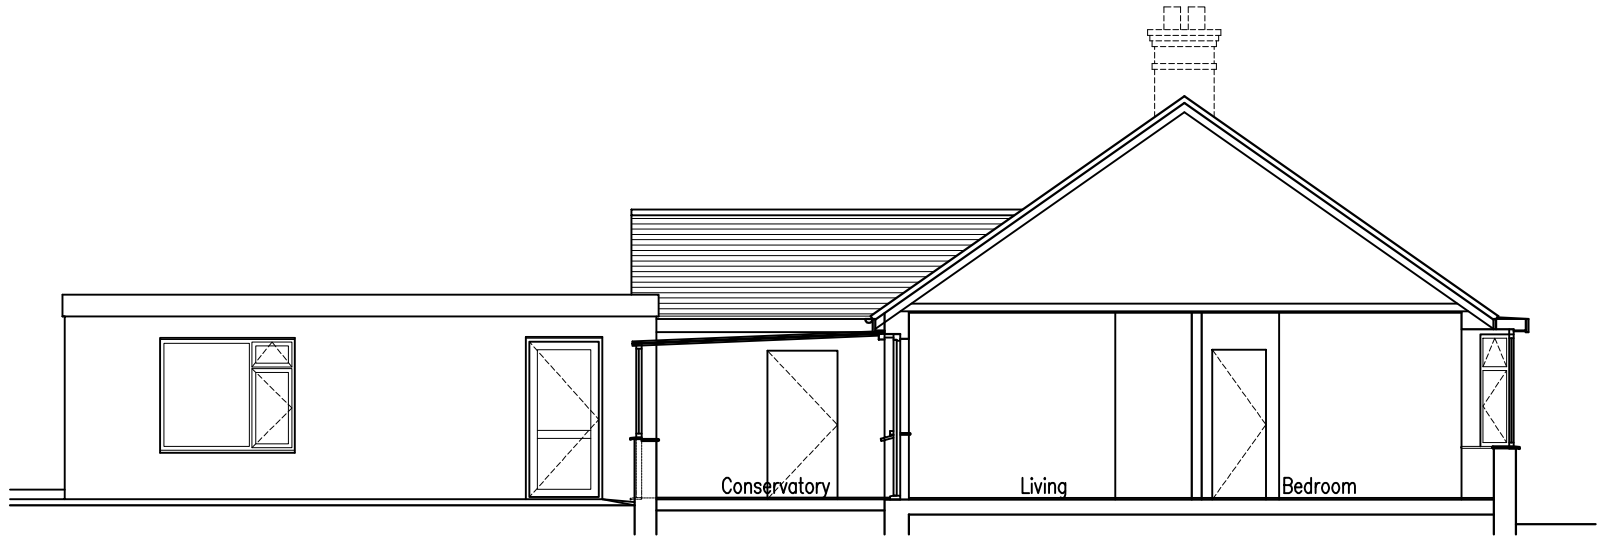

SECTION A : A

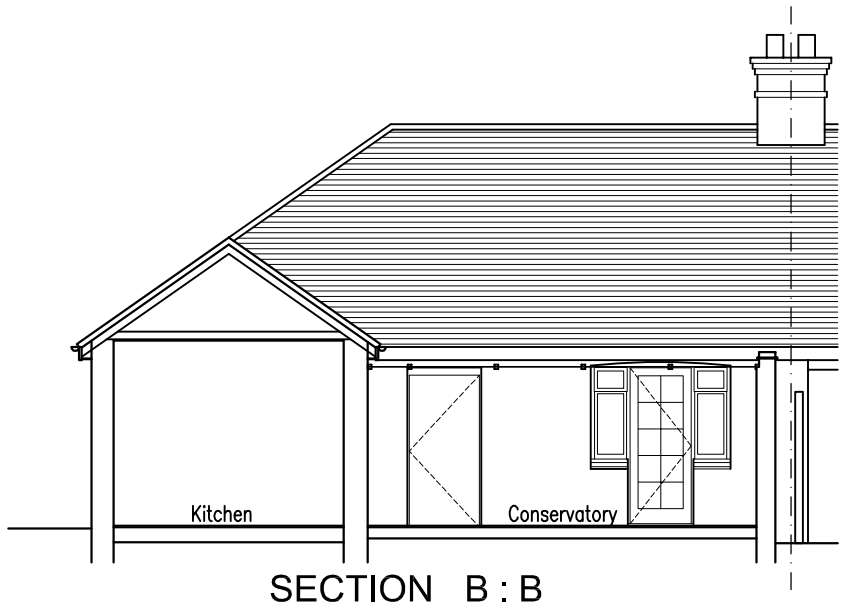

SECTION B : B

rev. date

These drawings should be approved by Local Authority Building Control or other appropriate checking Authority prior to commencement of the work.

Drawings can be scaled for planning purposes only

~~No dimensions to be scaled from this drawing.~~

All dimensions to be checked on site.

This drawing is copyright.

client
Carol Noble

project
89 Southwick Street
Southwick

drawing
Existing Elevations & Sections

scale 1:100@A3 date 23.03.18

drawn BBB

9 Kenton Road
Hove, East Sussex
BN3 4PG
tel: 01273 298217
fax: 01273 298217
e-mail: info@clairehaigharchitects.co.uk

Claire Haigh
Associates Ltd

CH 885 /003 rev. A