

**Do Not Scale.** All dimensions and conditions are to be checked on site prior to preparing drawings or commencing any work. © This drawing is the property of JDRM Architectural Design LLP and protected by the Copyright, Designs and Patents Act, 1988

## KEY

WALLS TO BE DEMOLISHED

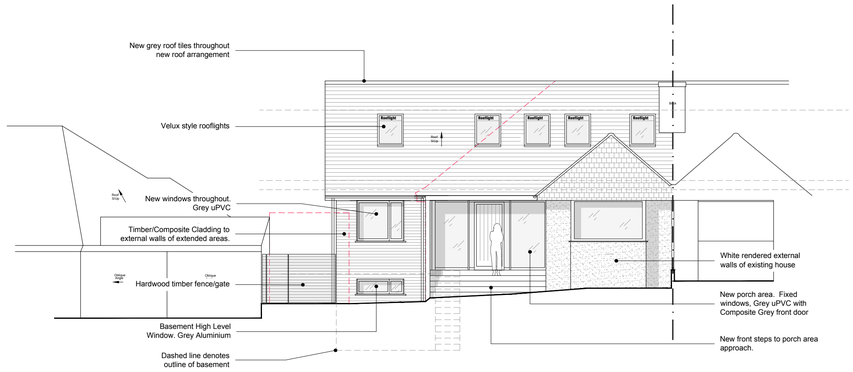



## 5 FRONT ELEVATION 1:100
**PROPOSED - SOUTH**

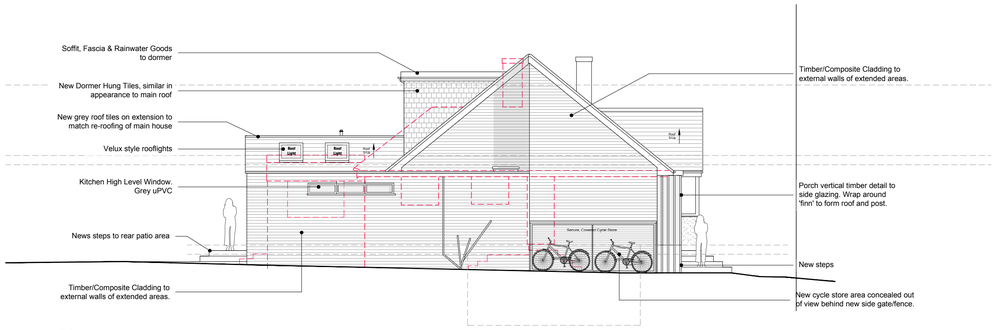



## 6 SIDE ELEVATION 1:100
**PROPOSED - WEST**


0 0.5 1.0 2.0 3.0 4.0 5.0 10.0
Scale in metres

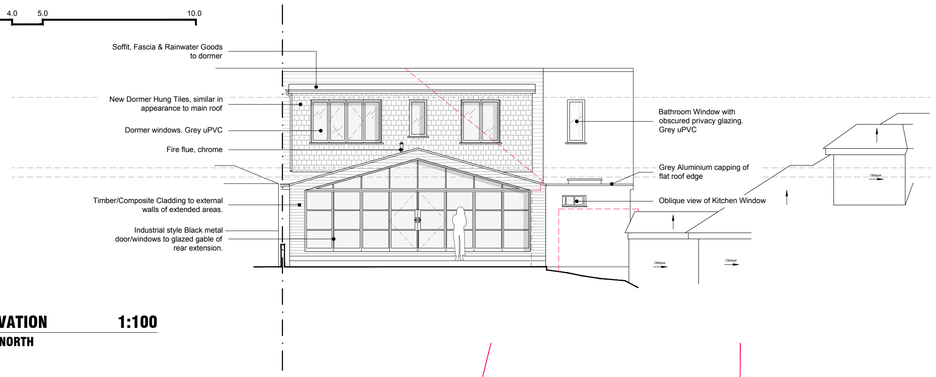


## 7 REAR ELEVATION 1:100
**PROPOSED - NORTH**

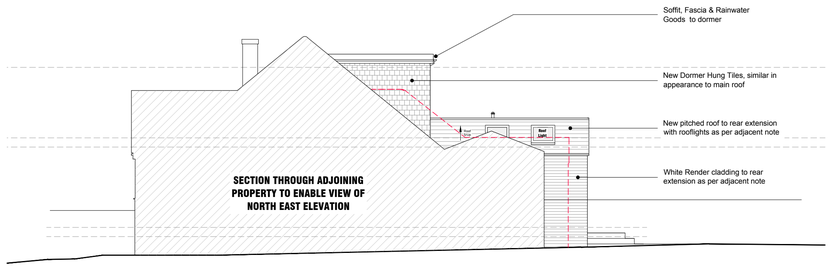



## 8 REAR ELEVATION 1:100
**PROPOSED - EAST**

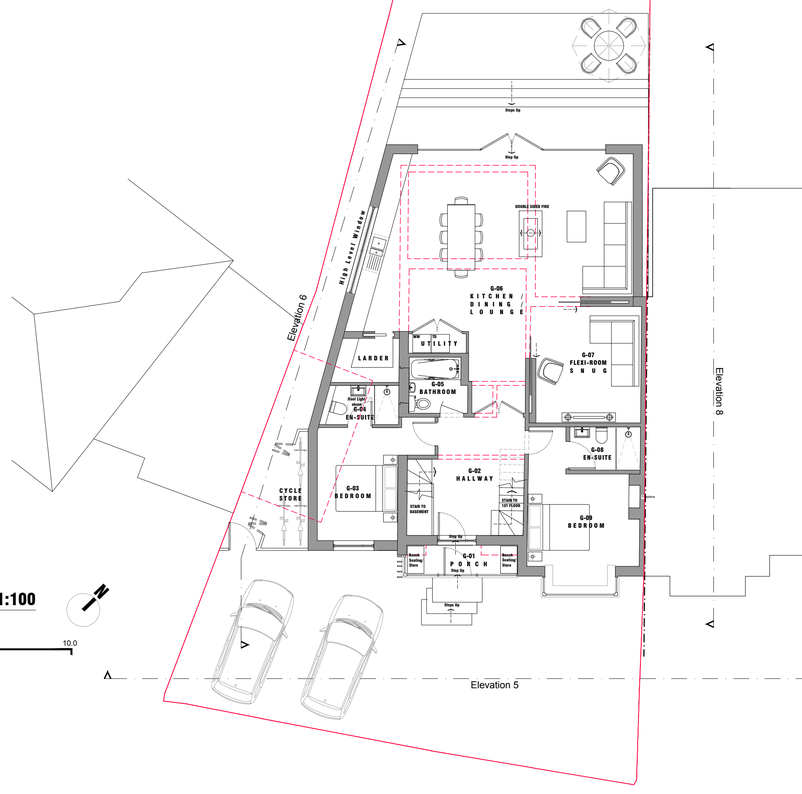



## 1 BASEMENT FLOOR 1:100
**PROPOSED**

0 0.5 1.0 2.0 3.0 4.0 5.0 10.0
Scale in metres

## 2 GROUND FLOOR 1:100
**PROPOSED**

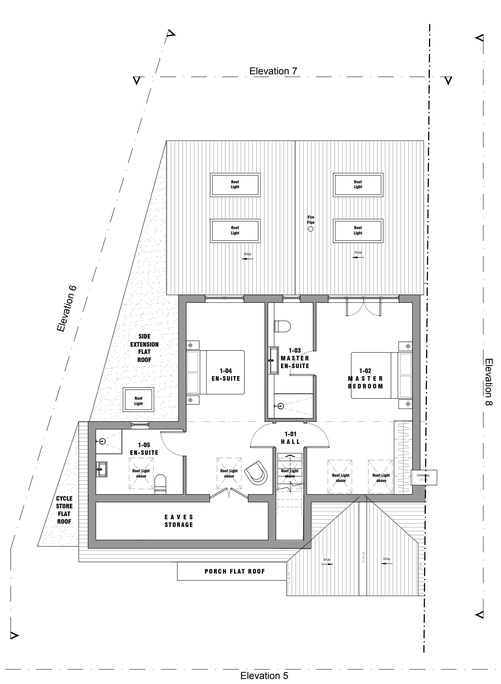


## 3 FIRST FLOOR 1:100
**PROPOSED**

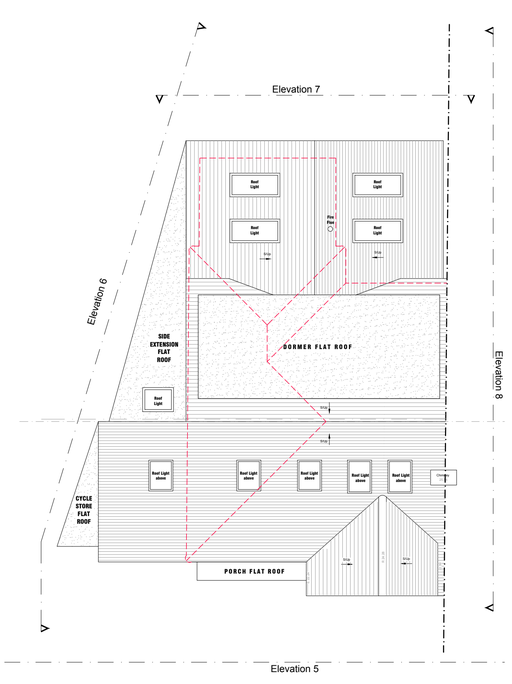


## 4 ROOF 1:100
**PROPOSED**

Rev: Date: Notes: Drawn: Checked:

Project:
**77 THE DRIVE**
SHOREHAM-BY-SEA
CHRIS WITHAM & JACQUI FAWCETT

JDRM Architectural Design LLP

drawing number: **2137(21)001** rev: /

PROPOSED PLANS + ELEVATIONS

SCALE 1:100 @ A1

Issued for:
**APPROVAL**

Drawn by: RM
Checked by: JD

J D R M / 17 Coventry St / Brighton / BN1 5PP / www.jdrmarchitecture.com