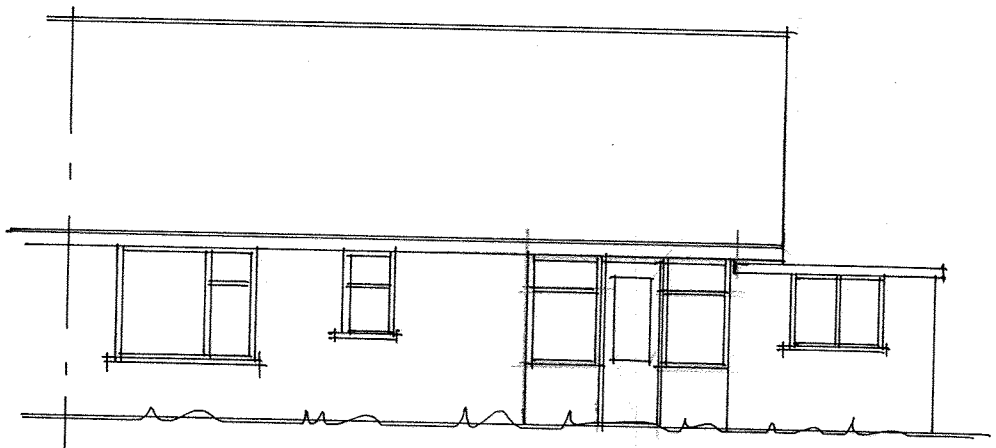

REAR ELEVATION-

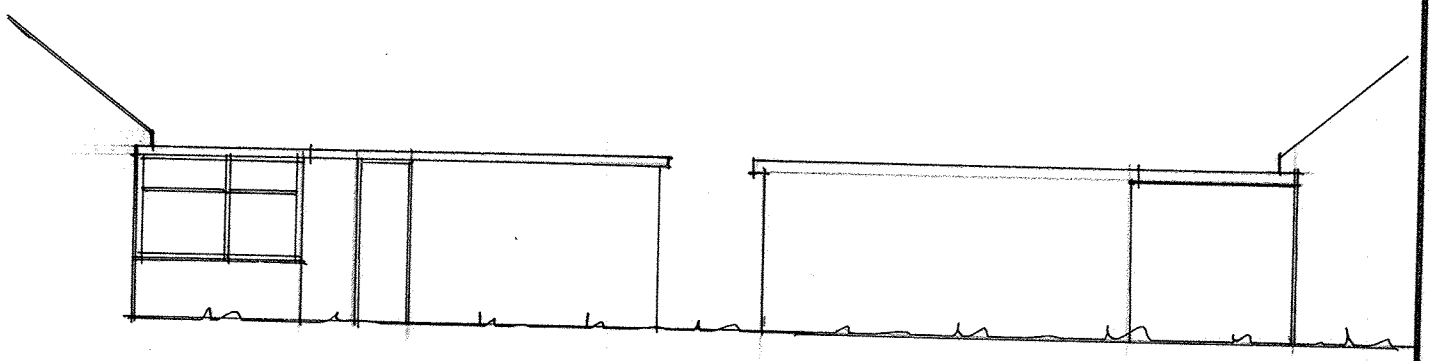

SOUTH -SIDE ELEVATIONS- NORTH.

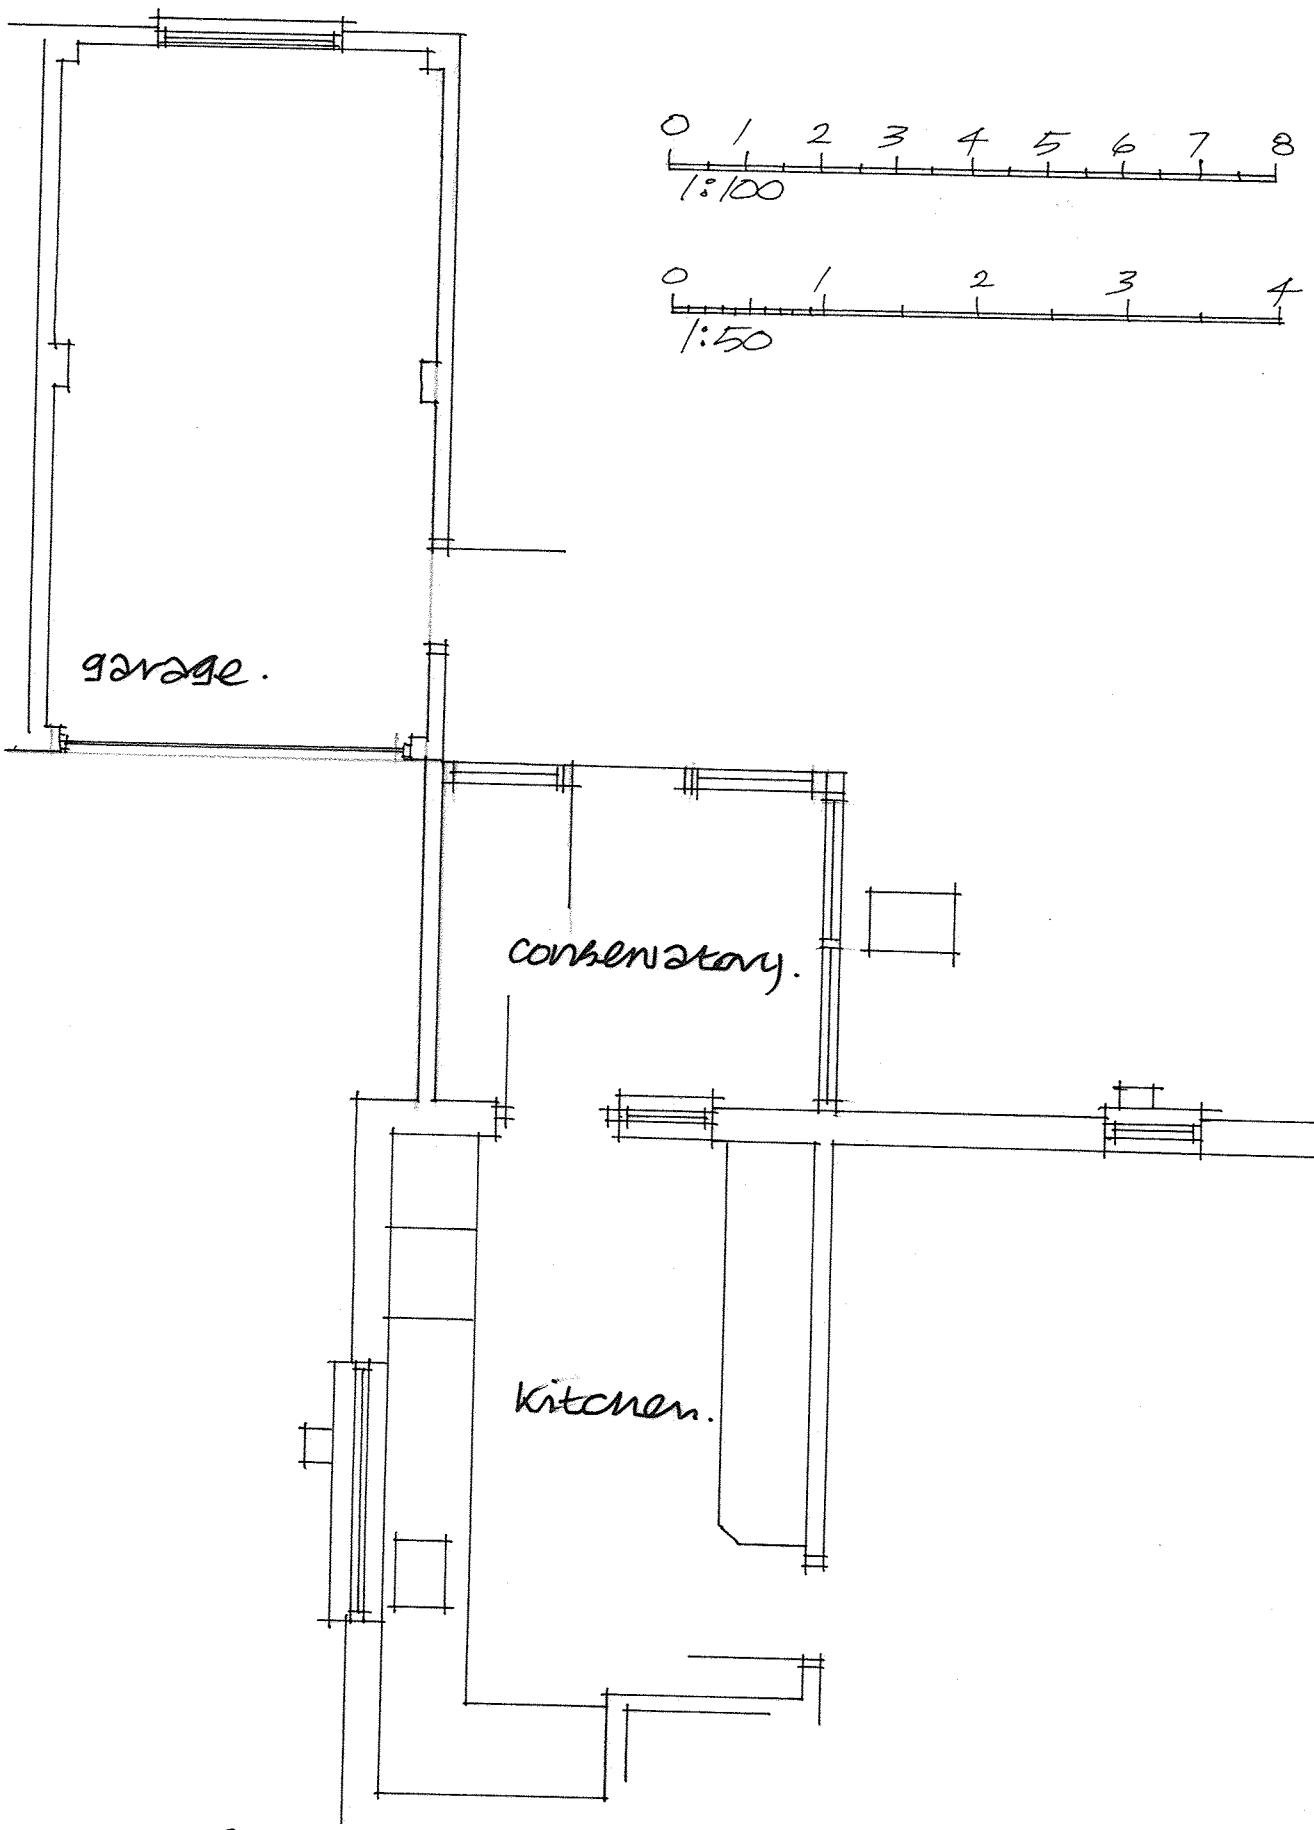

0 1 2 3 4 5 6 7 8
1:100

0 1 2 3 4
1:50

PART FLOOR PLAN:

Notes:

All Dimensions must be checked on site and not scaled from this drawing

Contractor and client are reminded of their obligation under the Party Wall Act. If in doubt ask.
Contractor is to confirm all below ground drain run direction and invert levels.

A		
	Date	Revisions

copyright

TIM CORDING
Architectural and Planning Services
3 Whitethorn Drive,
Brighton BN1 5LH
[redacted]

Client
DEAN HAMILTON.

Job Title
EXISTING FLOOR PLAN AND ELEVATIONS.

Drawing Title
124 WESTERN ROAD.
SOMPTING.
BN15 9TY.

Scale 1:50 & 1:100

Date FEB. 2022 | Drawn by

Drg.No. | Rev

Paper Size A2