The copyright of this drawing is retained by
COLLINS CADDY POPE.
This drawing may not be copied or passed to a third party without our written permission and must be returned upon request.

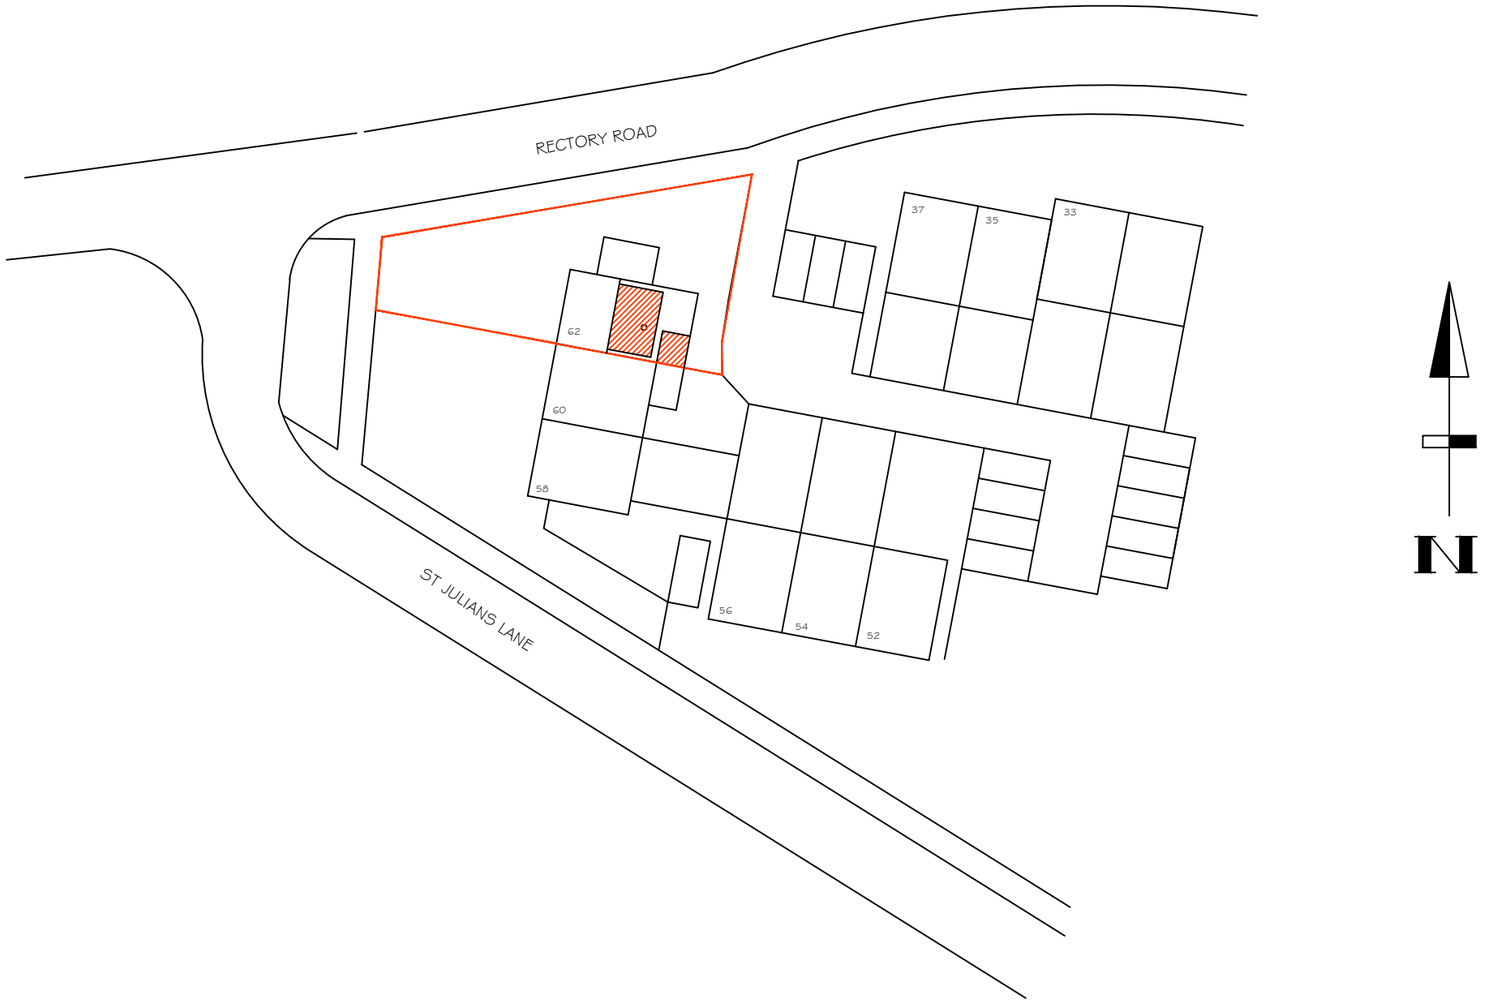

A.Amendment Apr 2022
Proposals indicated red hatch

Contract	**62 ST JULIANS LANE SHOREHAM**	Title	**BLOC PLAN**	**COLLINS CADDY POPE** **ARCHITECTUAL DESIGNS, PLANNING CONSULTANTS, SURVEYORS & CONTRACT ADMINISTRATORS.** **17 FOAMCOURT WAYE, FERRING BN12 5RD** **TEL : 07971168170**	Drawn S.P Date APR 2022 Scale 1:500 @A3	Drg. No. **2112 - 08** **A**
Client	**MR & MRS GOATLEY**				