


PROPOSED NEW WINDOWS TO BE REHAU HERITAGE VERTICAL SLIDERS

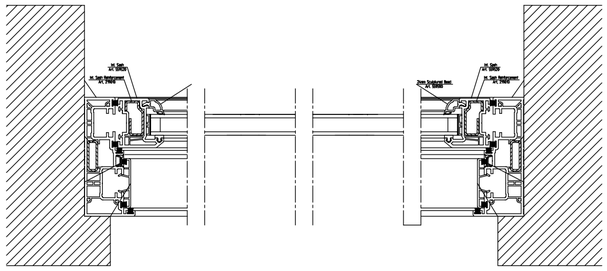

PROPOSED WINDOWS HORIZONTAL SECTION 1:5

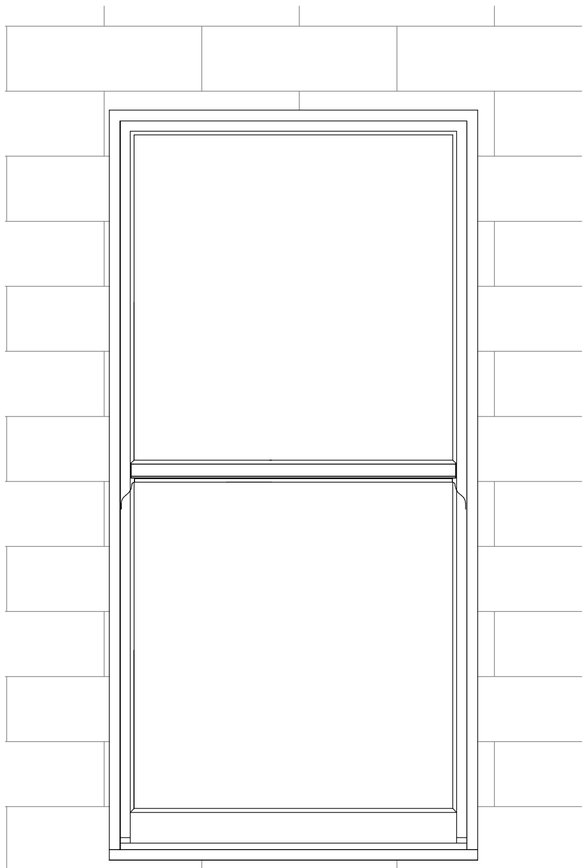

W1, W2, W3 & W4

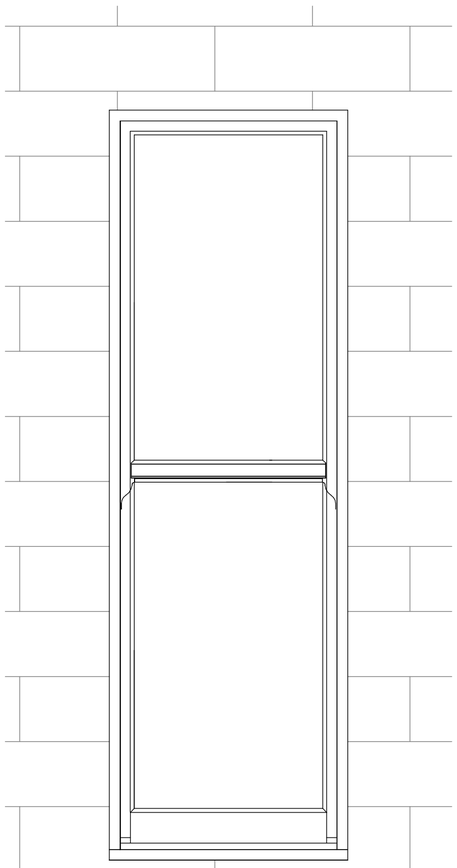


W5

0m 0.2m 0.4m 0.6m 0.8m 1m

VISUAL SCALE 1:10 @ A1

PROPOSED WINDOWS ELEVATIONS 1:10

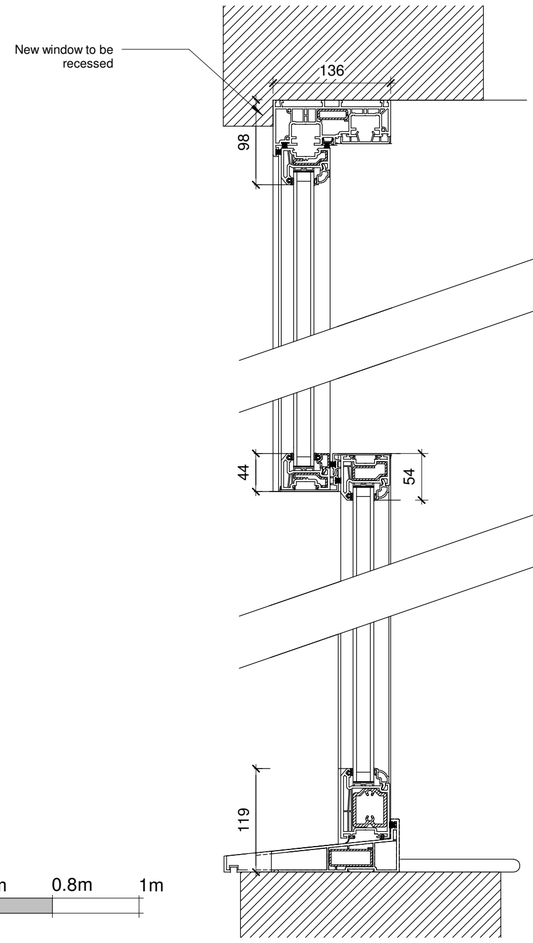

0m 0.1m 0.2m 0.3m 0.4m 0.5m

VISUAL SCALE 1:5 @ A1

PROPOSED WINDOWS VERTICAL SECTION 1:5

DO NOT SCALE
ALL QUERIES REGARDING DIMENSIONS/SETTING OUT TO BE DIRECTED TO ARCHITECT

THIS DRAWING IS TO BE READ IN CONJUNCTION WITH THE ARCHITECT'S SPECIFICATION

THIS DRAWING REMAINS WITHIN THE COPYRIGHT OF THE ARCHITECT

ALL DRAWINGS MUST BE READ IN CONJUNCTION WITH THE STRUCTURAL ENGINEER'S DRAWING PACKAGE

SUBJECT TO BCO COMMENTS

PLEASE REFER TO THE STRUCTURAL ENGINEER'S DRAWINGS FOR ALL STRUCTURAL DESIGN AND SPECIFICATIONS

PLANNING CONDITIONS:
CONTRACTOR TO NOTE ALL PLANNING CONDITIONS OF PLANNING APPROVAL, ADVISE ARCHITECT OF ANY POSSIBLE CONFLICTS OR DEVIATIONS IN WRITING AS EARLY AS POSSIBLE.

PLEASE NOTE:
ALL DRAWINGS TO BE READ IN CONJUNCTION WITH THE DESIGN AND ACCESS STATEMENT AND ALL OTHER RELEVANT REPORTS ASSOCIATED WITH THE PLANNING SUBMISSION.

Rev	Description	Date

KRONA DESIGN
ARCHITECTURAL DESIGN & DRAFTING
4 Union Place | Worthing | BN11 1LG
info@kronadesign.co.uk | kronadesign.co.uk
Tel: 01903 256150 Mob: 07827 994111

PROJECT

Replacement Windows

ADDRESS

29 Warwick Gardens
Worthing
West Sussex

TITLE

Proposed Windows

CLIENT

Andrew Claydon

DRAWN	STATUS	DATE
JLB	Planning	07/12/23

SCALE (@ A2)	PROJECT NUMBER
AS NOTED	KD.1498

DRAWING NUMBER	REV
A.304	A

© KRONA DESIGN