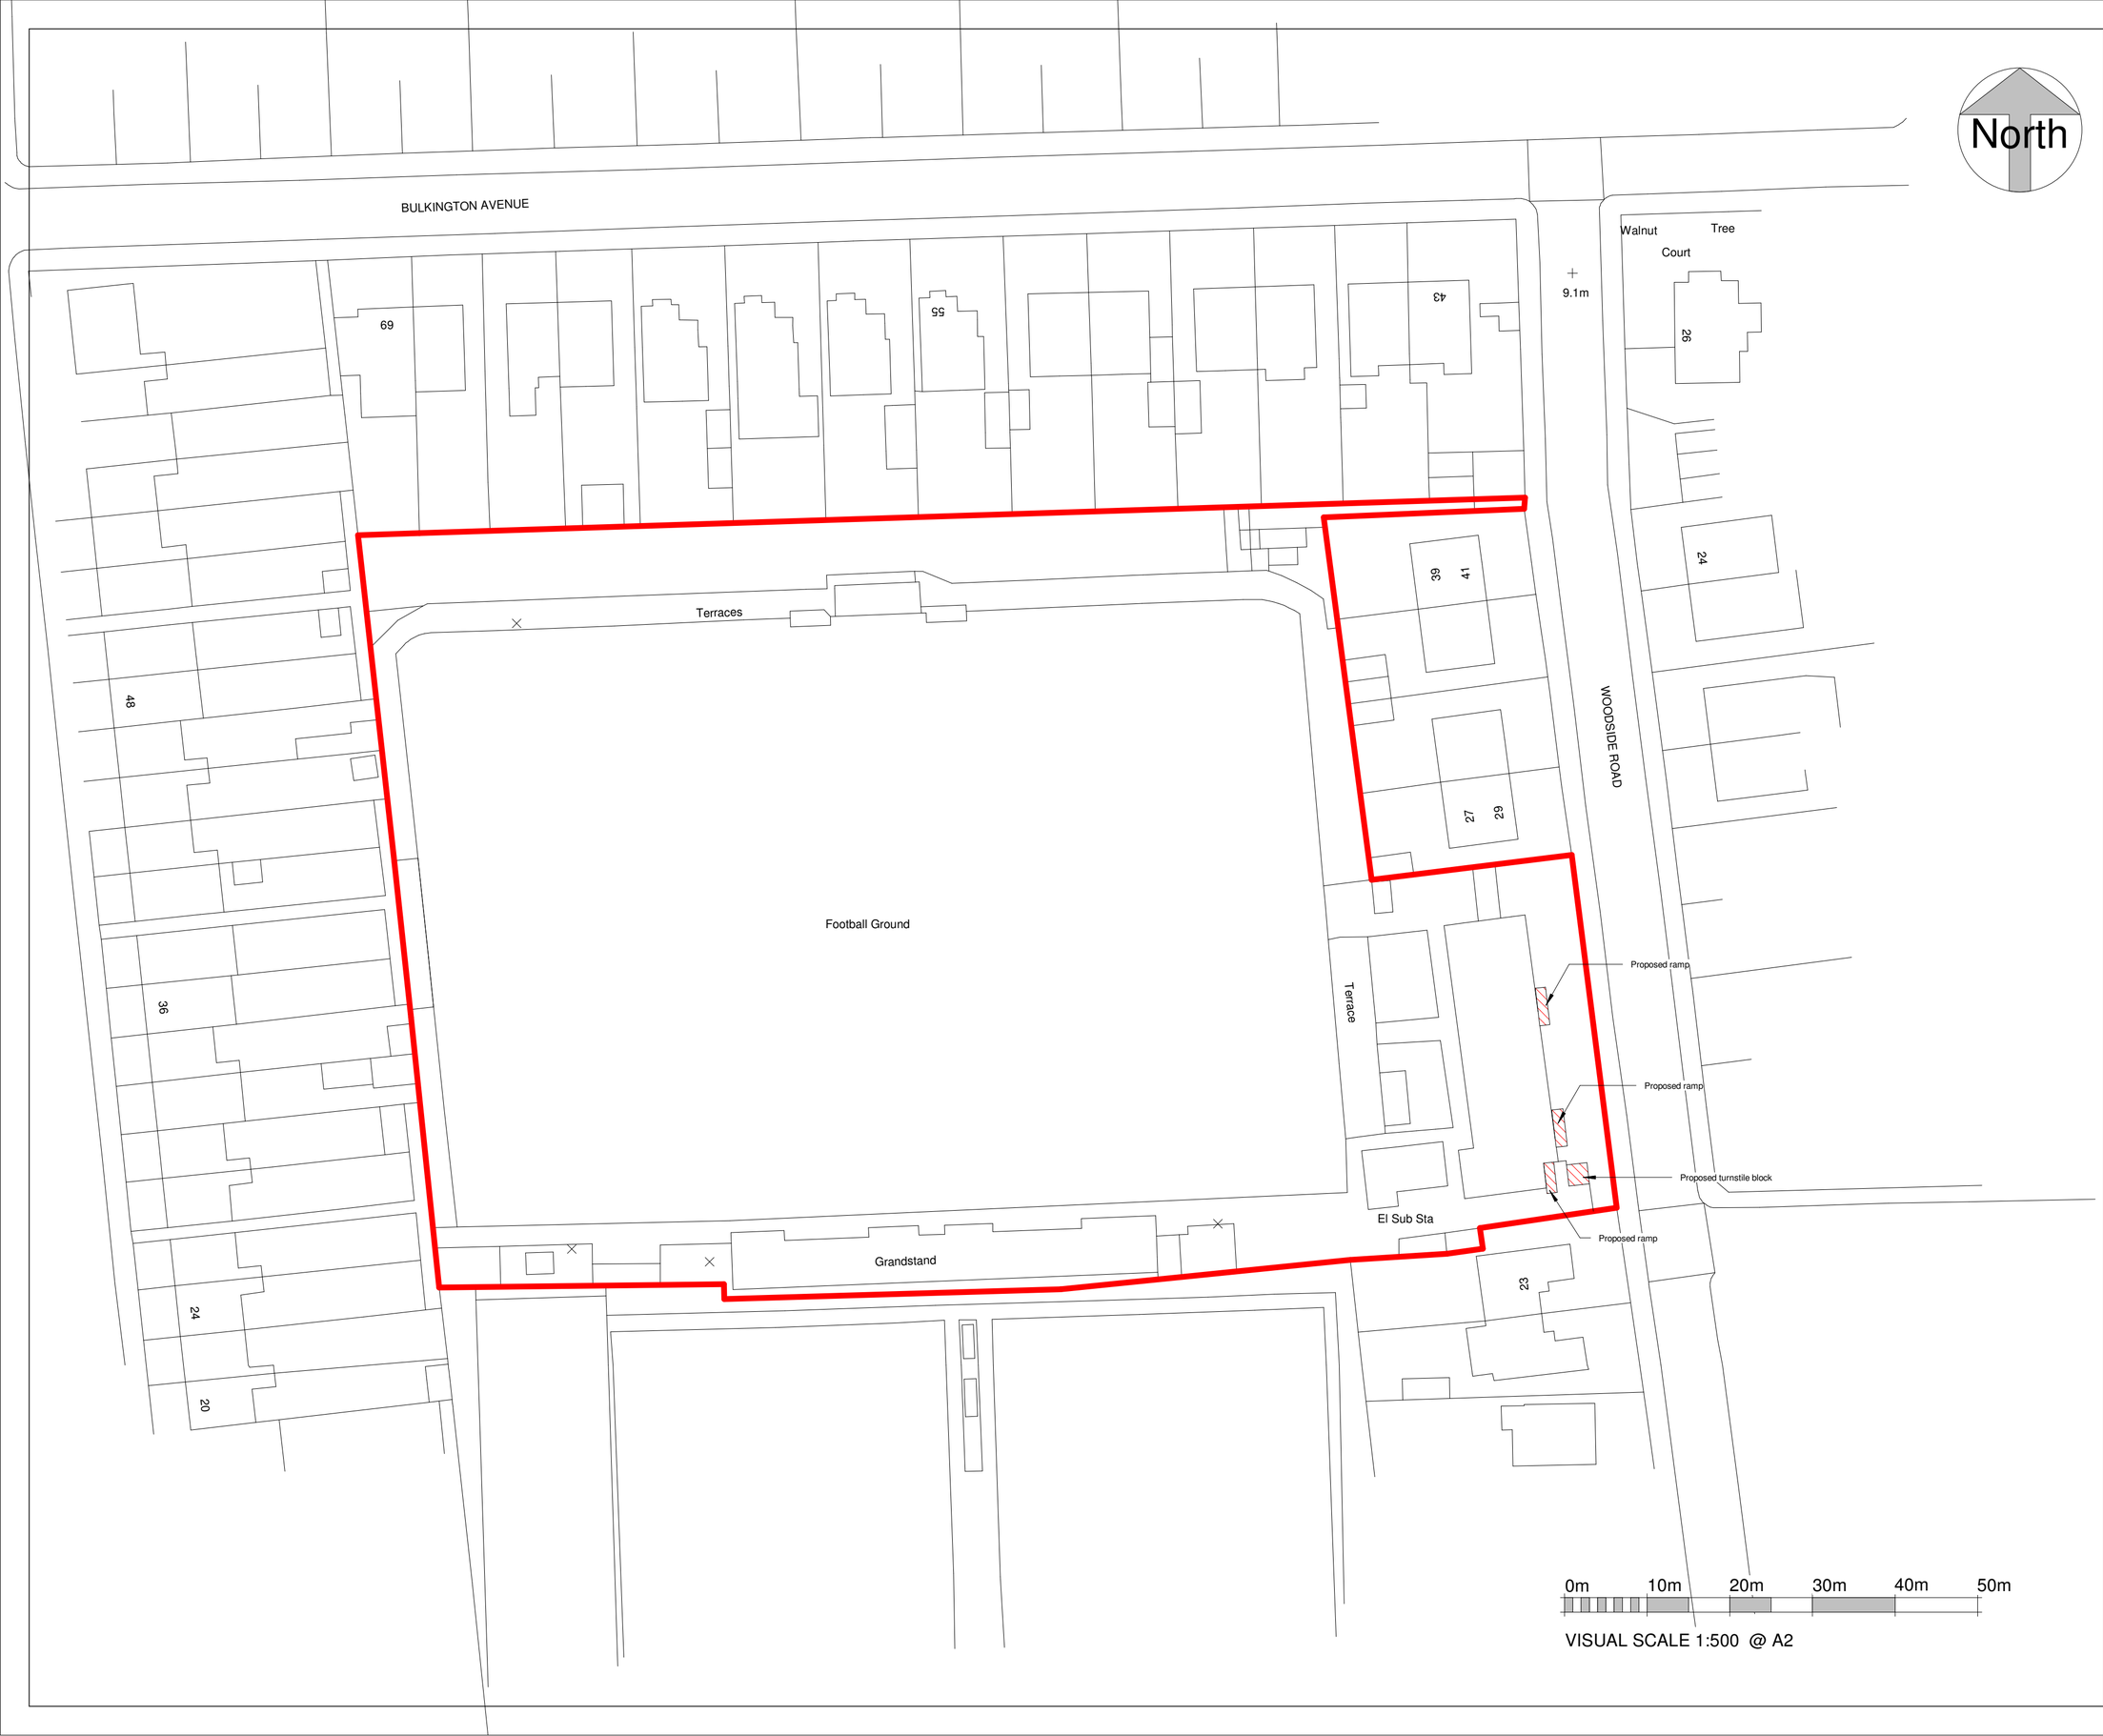


Rev	Description	Date

KRONA DESIGN
ARCHITECTURAL DESIGN & DRAFTING
4 Union Place | Worthing | BN11 1LG
info@kronadesign.co.uk | kronadesign.co.uk
Tel: 01903 256150 Mob: 07827 994111

PROJECT

Reception & Bar Refurbishment

ADDRESS

Worthing Football Club
Woodside Road
Worthing

TITLE

Site Plan

CLIENT

Worthing Football Club

DRAWN	STATUS	DATE
JLB	Design	09/04/24

SCALE (@ A2)	PROJECT NUMBER
1 : 500	KD.1568

DRAWING NUMBER	REV
A.001	

© KRONA DESIGN