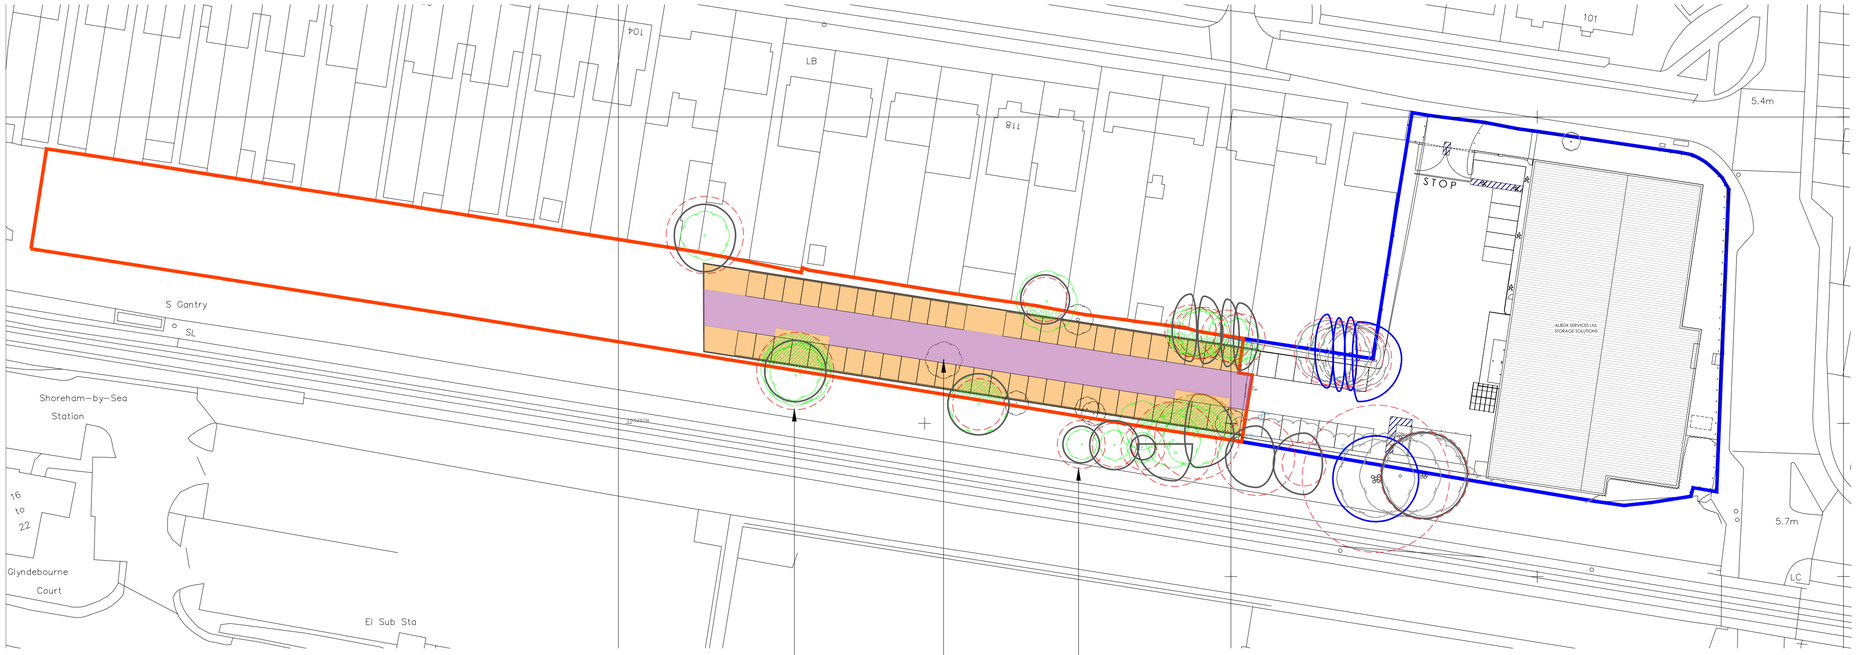


Tree protection and removal plan taken from RPS report

Tree being removed

Tree root protection zone

PROPOSED SCHEME
PLAN 1:500

KEY:

Permeable Tarmac with Sub-base to be confirmed by engineer

CellWEB TRP with Permeable Tarmac over



TYPICAL CELLWEB CONSTRUCTION IMAGE



PERMEABLE TARMC OVER CELLWEB CONSTRUCTION IMAGE

NORTH

The Harris Partnership Ltd does not accept liability for any deviation from our drawings or specification. This drawing is copyright and may not be reproduced or shared in whole or part without written authority. Do not scale off this drawing.

0 5 10 15 20 25m

SCALE 1:500

Rev	Date	Description	Drawn	Chk'd
A	09.01.26	TARMAC IMAGE AMENDED AS REQUIRED	ROD	-

PLANNING DRAWING

This drawing has been prepared for submission to the relevant Local Authority as part of a Planning Application. It is not intended to assist with the pricing of any elements.

For Structural details refer to the Structural & Civil Engineers detailed design drawings & specifications.

For M&E information, refer to the M&E Engineers and sub contractor's design drawings & specifications.

Do not scale from this drawing. Verify all dimensions and setting out on site. Notify any discrepancies to the architect.

For Health & Safety information, refer to the Designers Risk Assessments. This drawing is copyright and may not be reproduced in whole or part without written authority.

THE HARRIS PARTNERSHIP

Architecture
Masterplanning
Interior Design

www.harrispartnership.com

Wakefield Manchester Milton Keynes Reading London Harrogate Edinburgh

Client

Albox Services Ltd.

Project Title

Proposed External Storage Units
Extended Land
1-3 Eastern Avenue
Shoreham-By-Sea
West Sussex, BN43 6PD

Drawing Title

Proposed Surface Materials - Condition

Drawn	Checked	Scale @A1	BIM Status	Date
TG	ROD	1:500	NA	12/25

Drawing Status	Rev.	THP Project No
Planning	A	14529_1

Project No.	Originator	Volume	Level	Type	Role	Number
14529	THPK	00	XX	DR	A	0110