
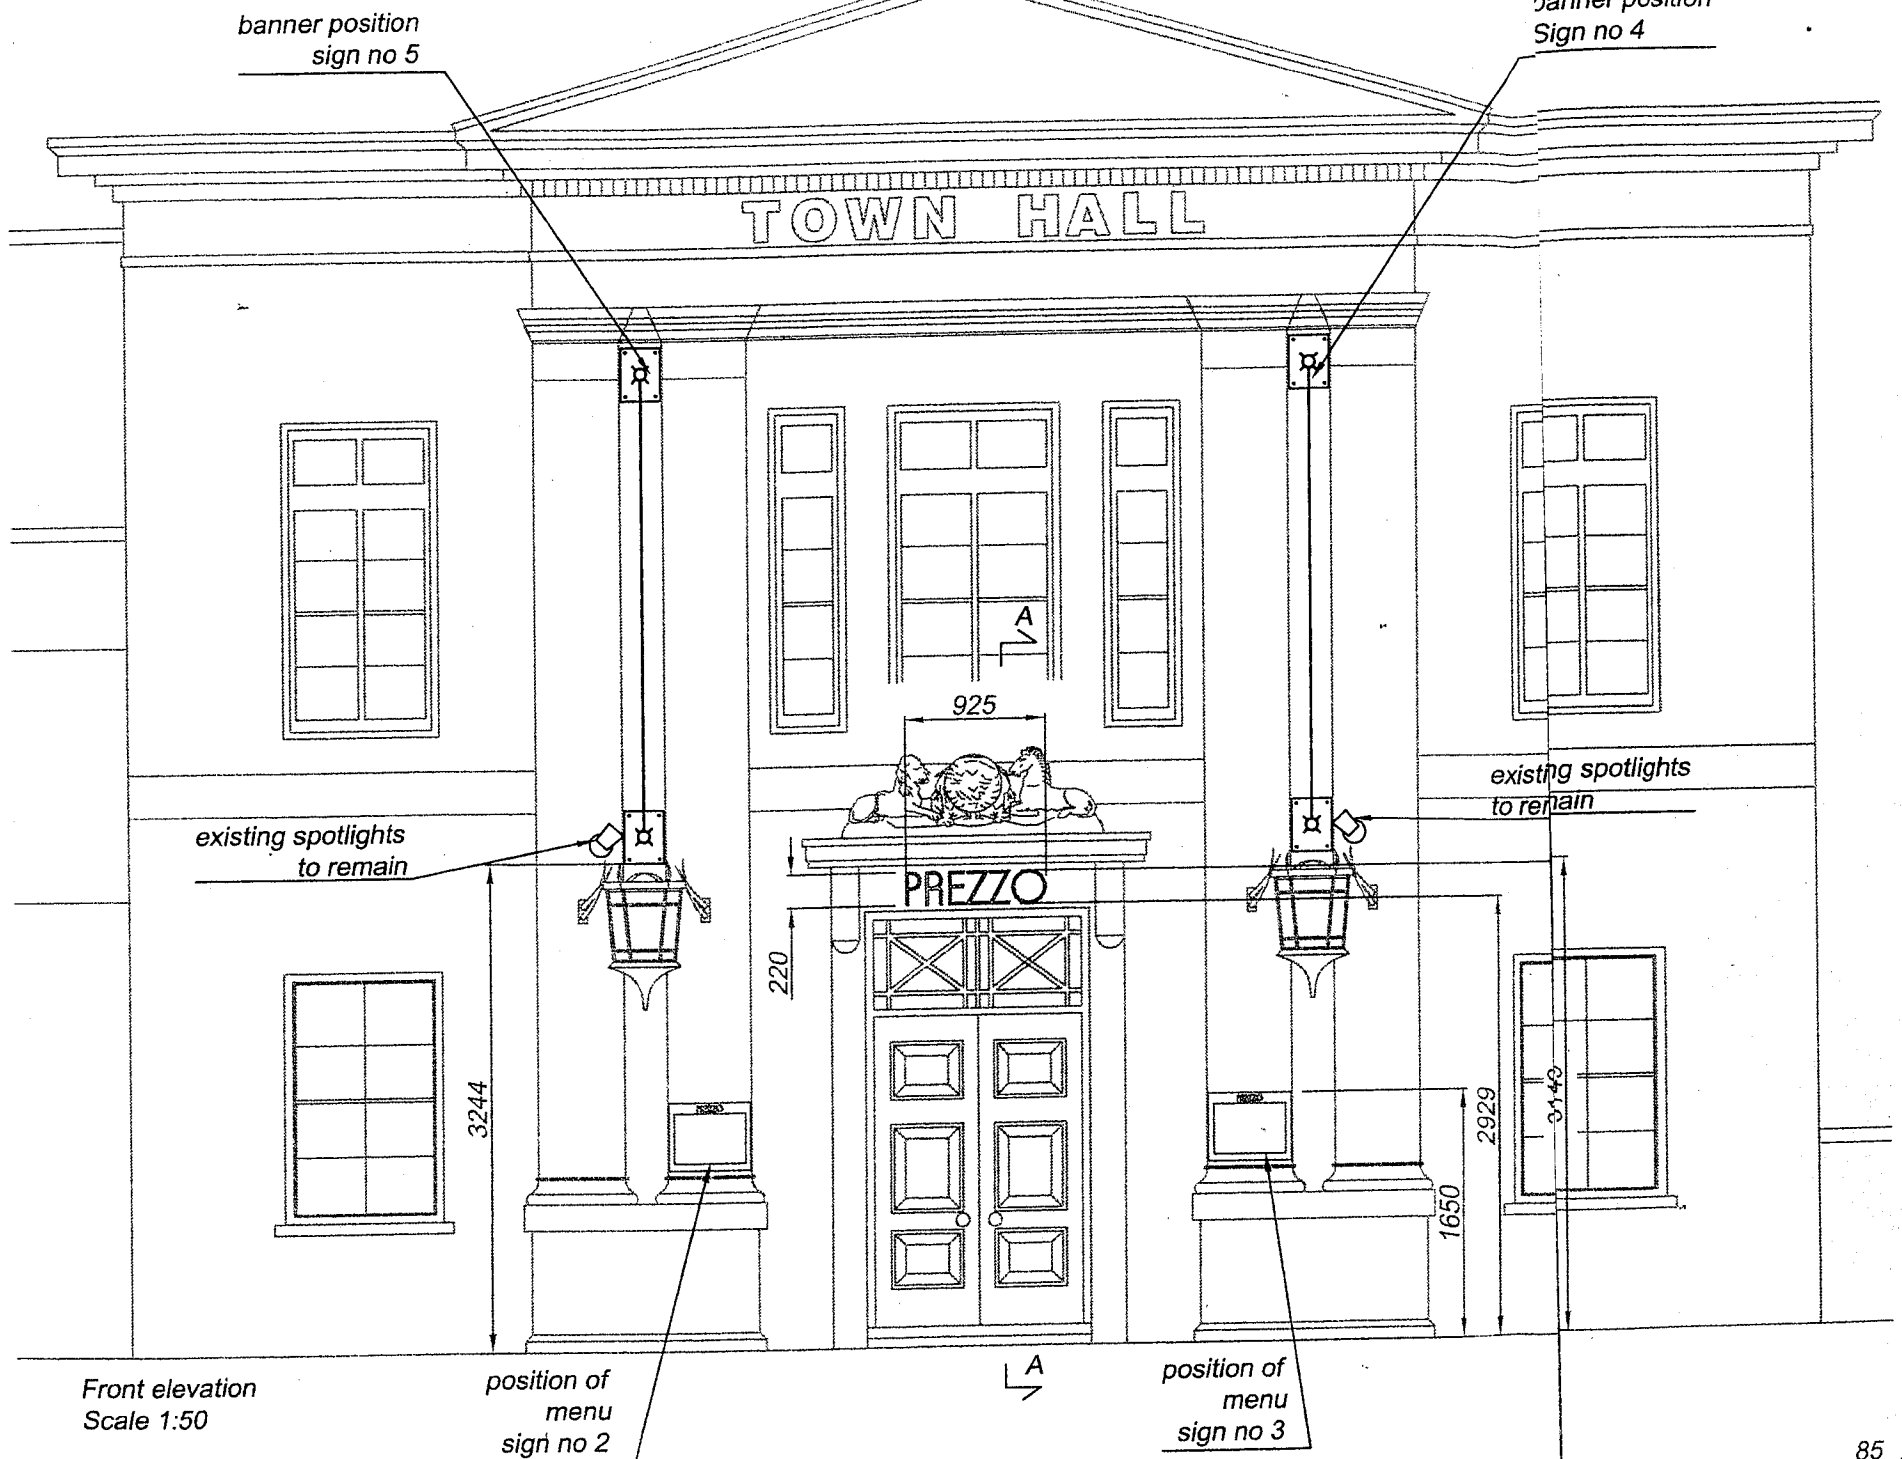


Front elevation
Scale 1:50

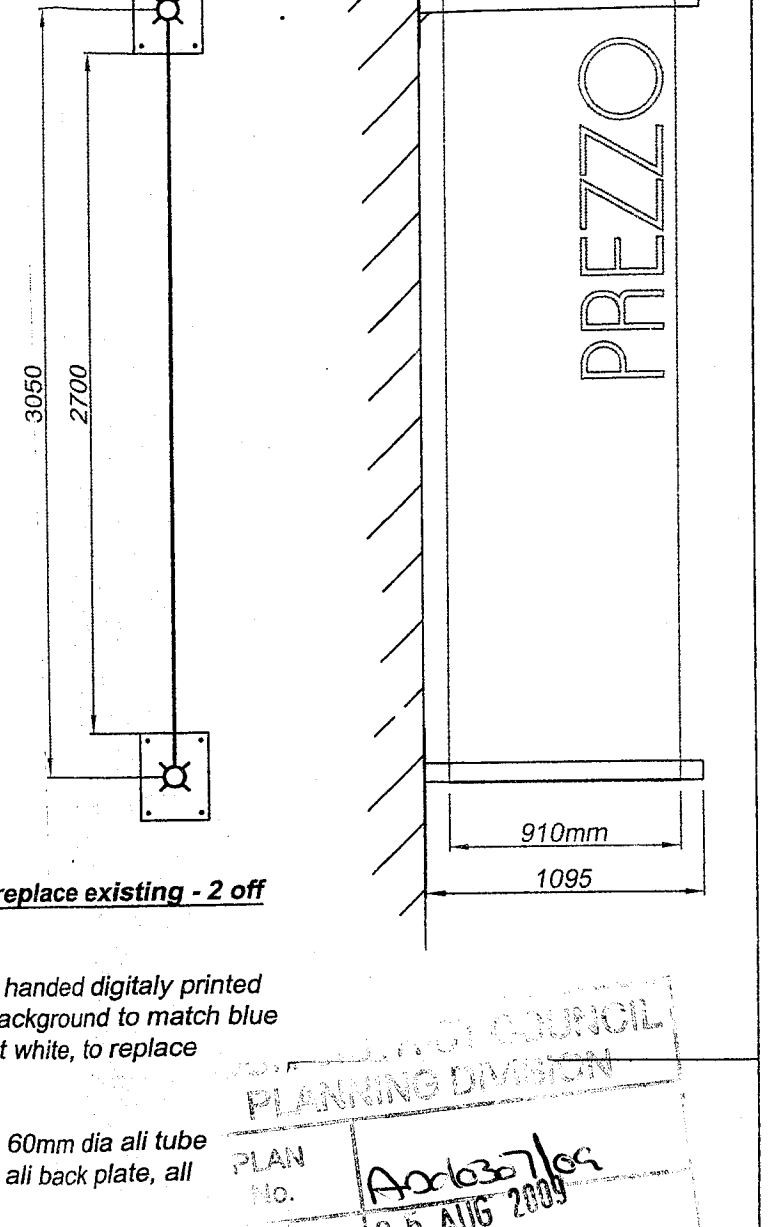


Sign Nos 4 and 5
Banner signs to replace existing - 2 off
Scale 1:30

2 off double sided handed digitaly printed canvas banners background to match blue RAL 5002 and text white, to replace existing.

Banner arms from 60mm dia ali tube capped, fixed to a ali back plate, all finished white.


PLANNING DIVISION
PLAN No. A01637/09
0 5 AUG 2009

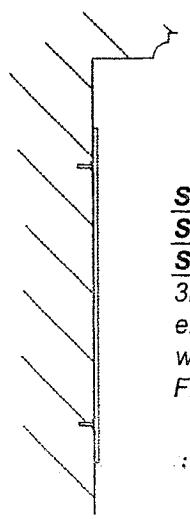

Sign No 1
Section A-A
Scale 1:5

3mm aluminum letters stove enameled RAL 5002 with studs welded to back.
Fixed back to Lintel.

REFERENCE TO QUESTION 9

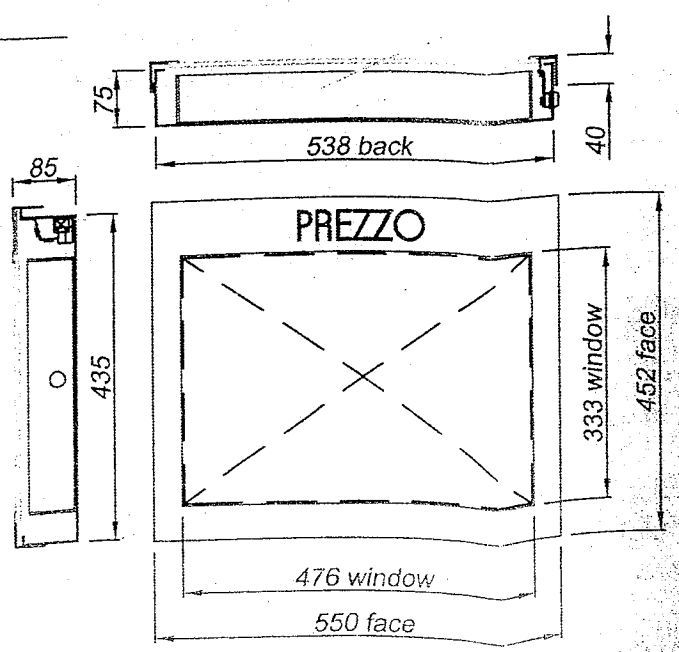

Sign Nos 2 and 3
2 No standard wall mounted menu
Scale 1:10

1.2mm thk 240s brushed s/steel menu, fitted with a 6mm thk clear glass cover behind apperture.
Text 5mm island cut 2412 faces with applied blue vinyl D-CX 33 opal keyline.
3mm thk blue 750 acrylic insert to hold pinboard.
Menu fitted with 12 No white LED chips fitted to ali bracket