

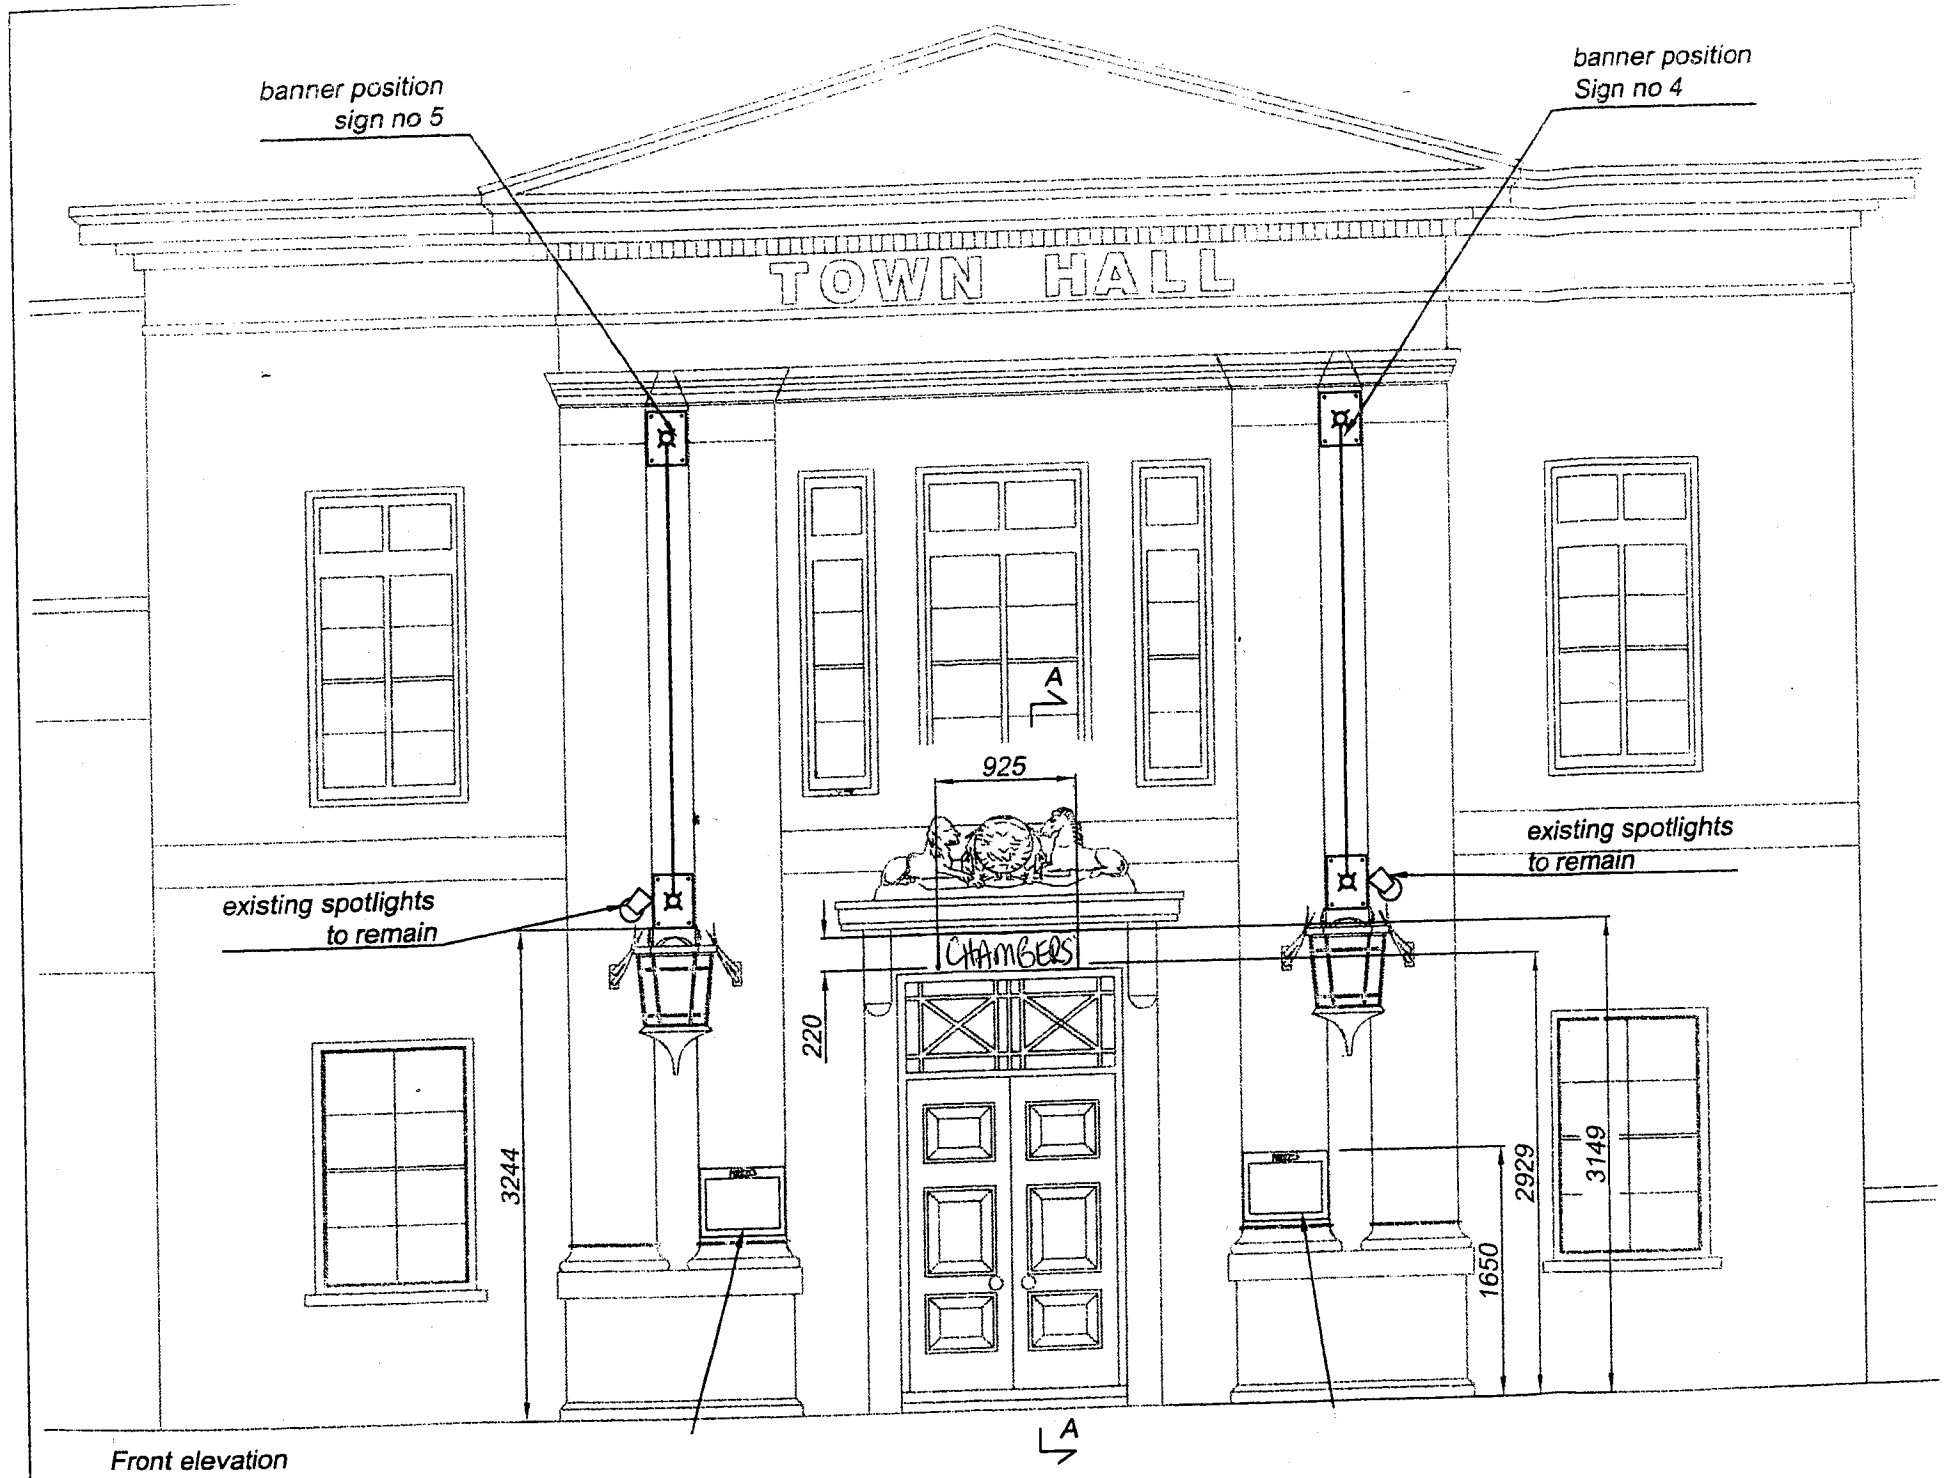


Front elevation
Scale 1:50

Sign No 1
Section A-A
Scale 1:5
3mm aluminum letters stove enameled with studs welded to back.
Fixed back to Lintel.

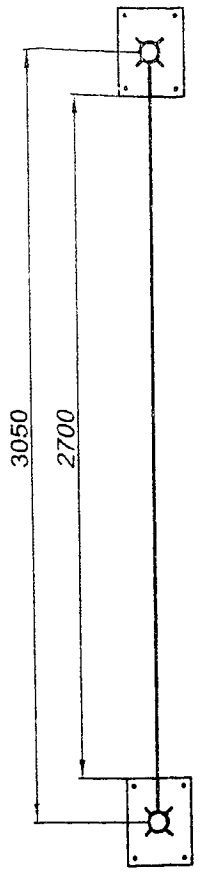

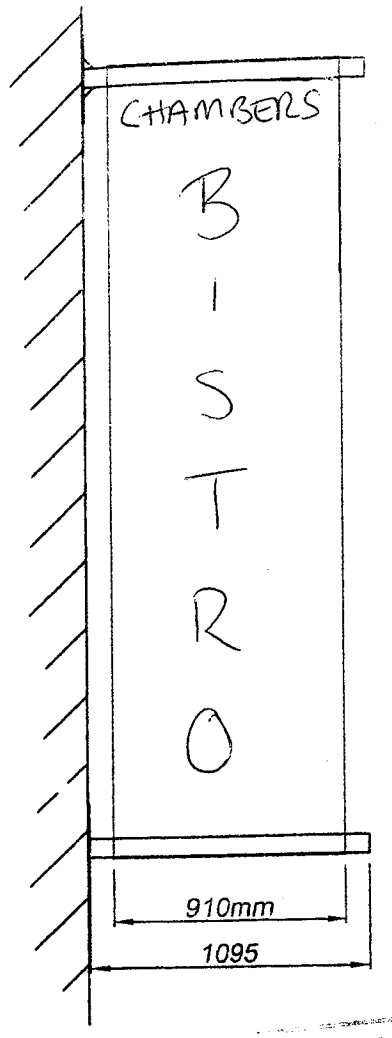

Sign Nos 4 and 5
Banner signs to replace existing - 2 off
Scale 1:30

2 off double sided handed digitaly printed canvas banners background to match and text white, to replace existing.

Banner arms from 60mm dia ali tube capped, fixed to a ali back plate, all finished white.

Proposed drawings of new signage to include the name "Chambers" submitted by Mr Omar Kanala.

ADC/030709
05 AUG 2009

Rev	Modification	Date
PLAN No.		

Client

Address/Job details

TOWN HALL CHAMBERS
HIGH STREET
SHOREHAM BY SEA
WEST SUSSEX
BN43 5DD

Scale
1:50 (A3)

Rev