Proposed Conversion of Roof Space At : 1 Upper Brighton Road, Lancing, BN15 0JH

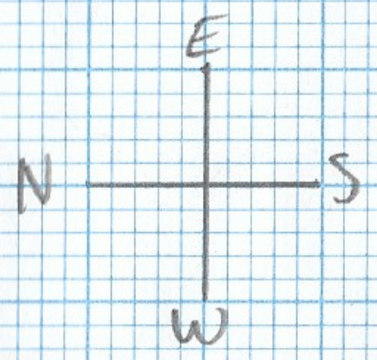



1:100 Scale Bar

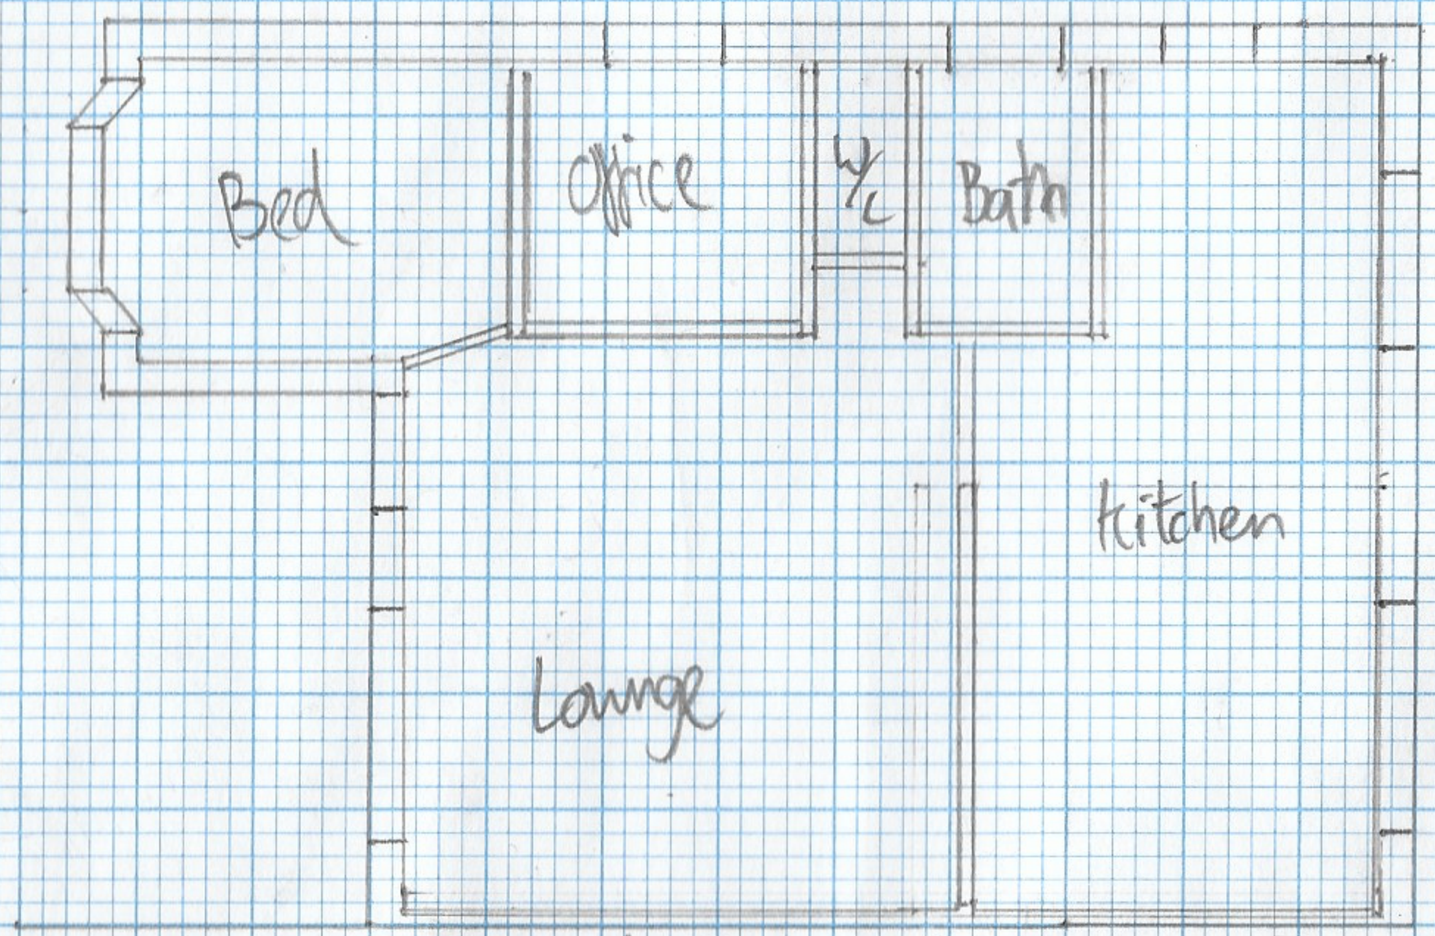

Proposed Plan View (Ground)

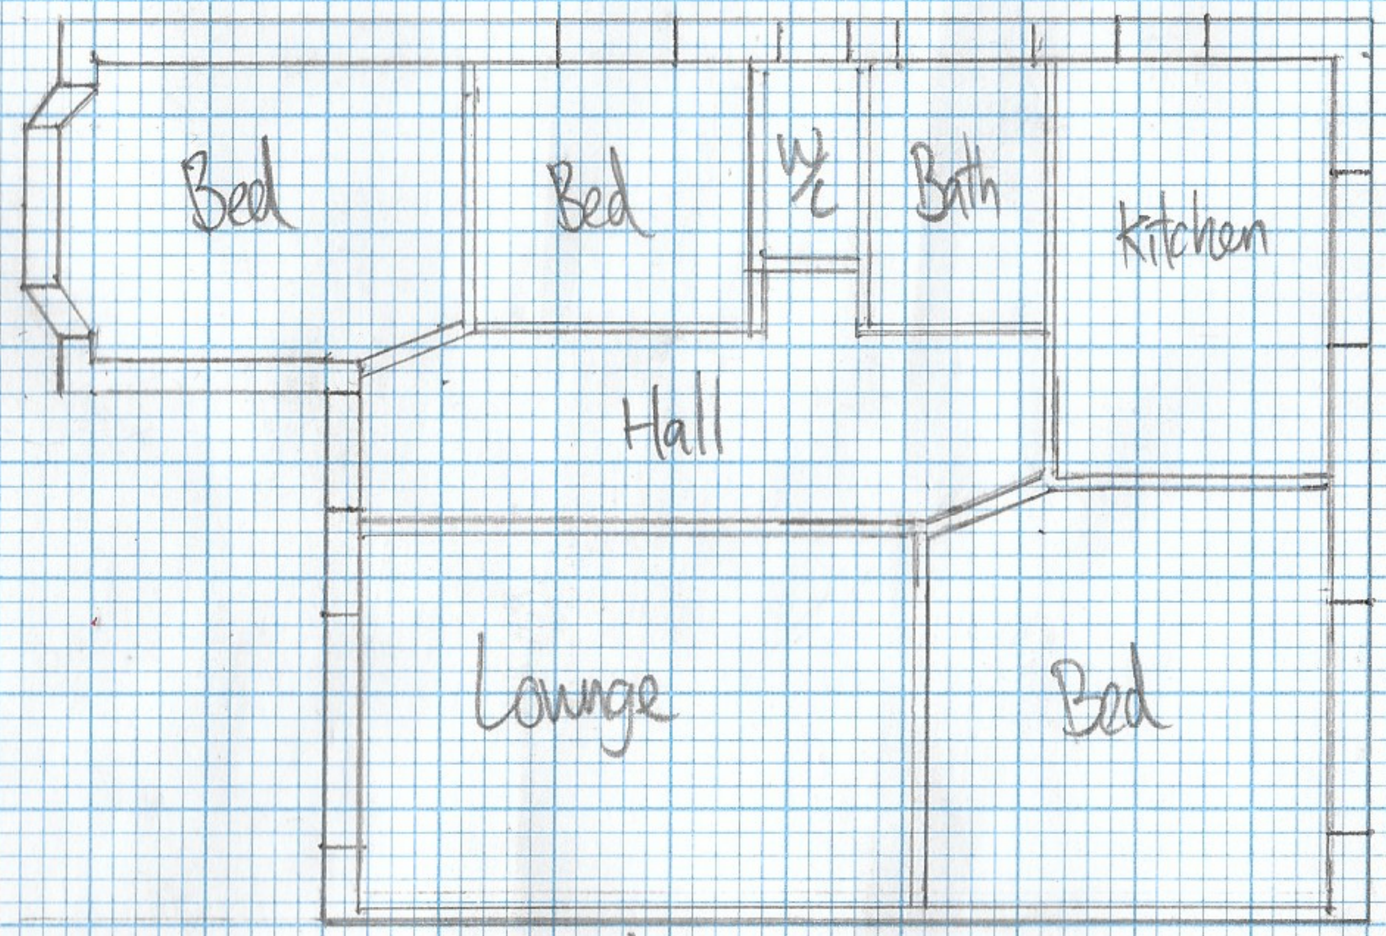

Existing Plan View (Ground)