003/01a-20 Oldfield Crescent, Southwick, BN42 4FZ - Location Plan

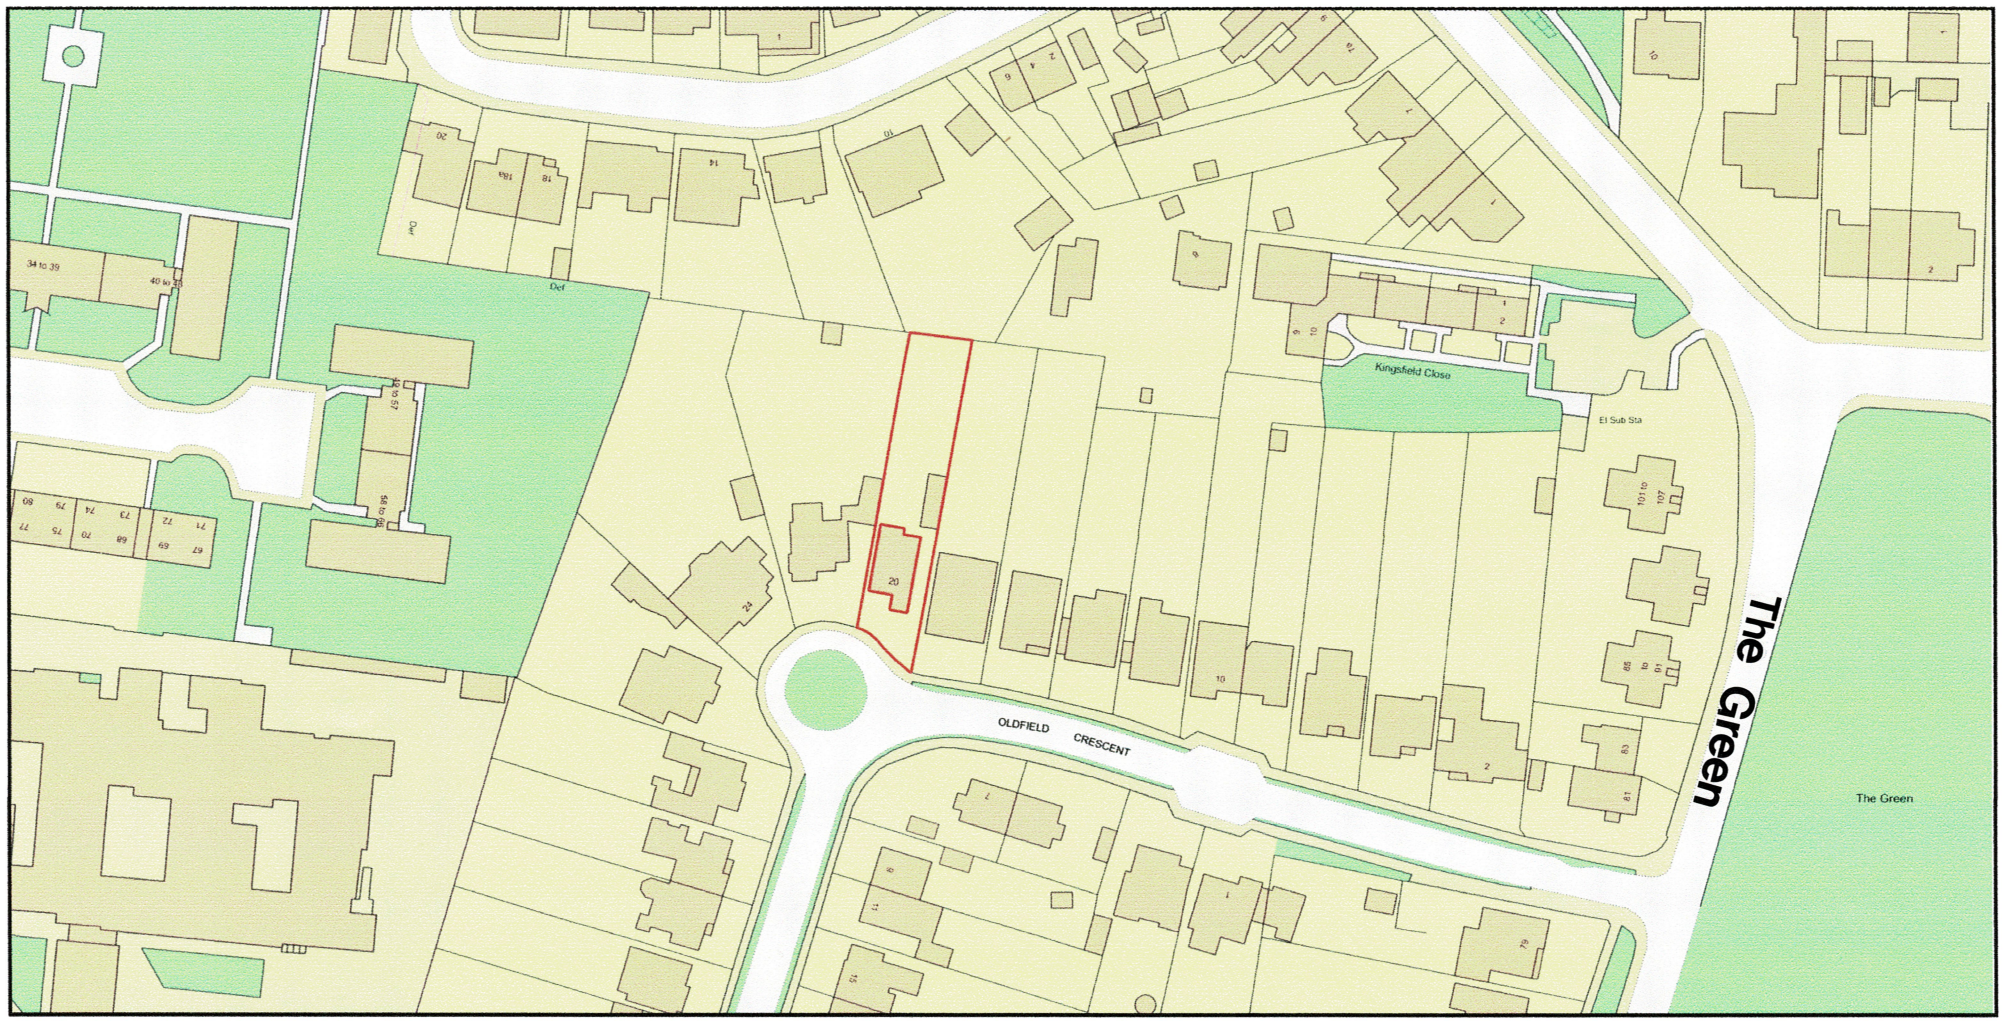

0 50
Metres

N

ReQuestaPlan

Plan Produced for: Mr & Mrs Walker

Date Produced: 10 Mar 2021

Plan Reference Number: TQRQM21069112513030

Scale: 1:1250 @ A4

© Crown copyright and database rights 2019 OS 100042766