
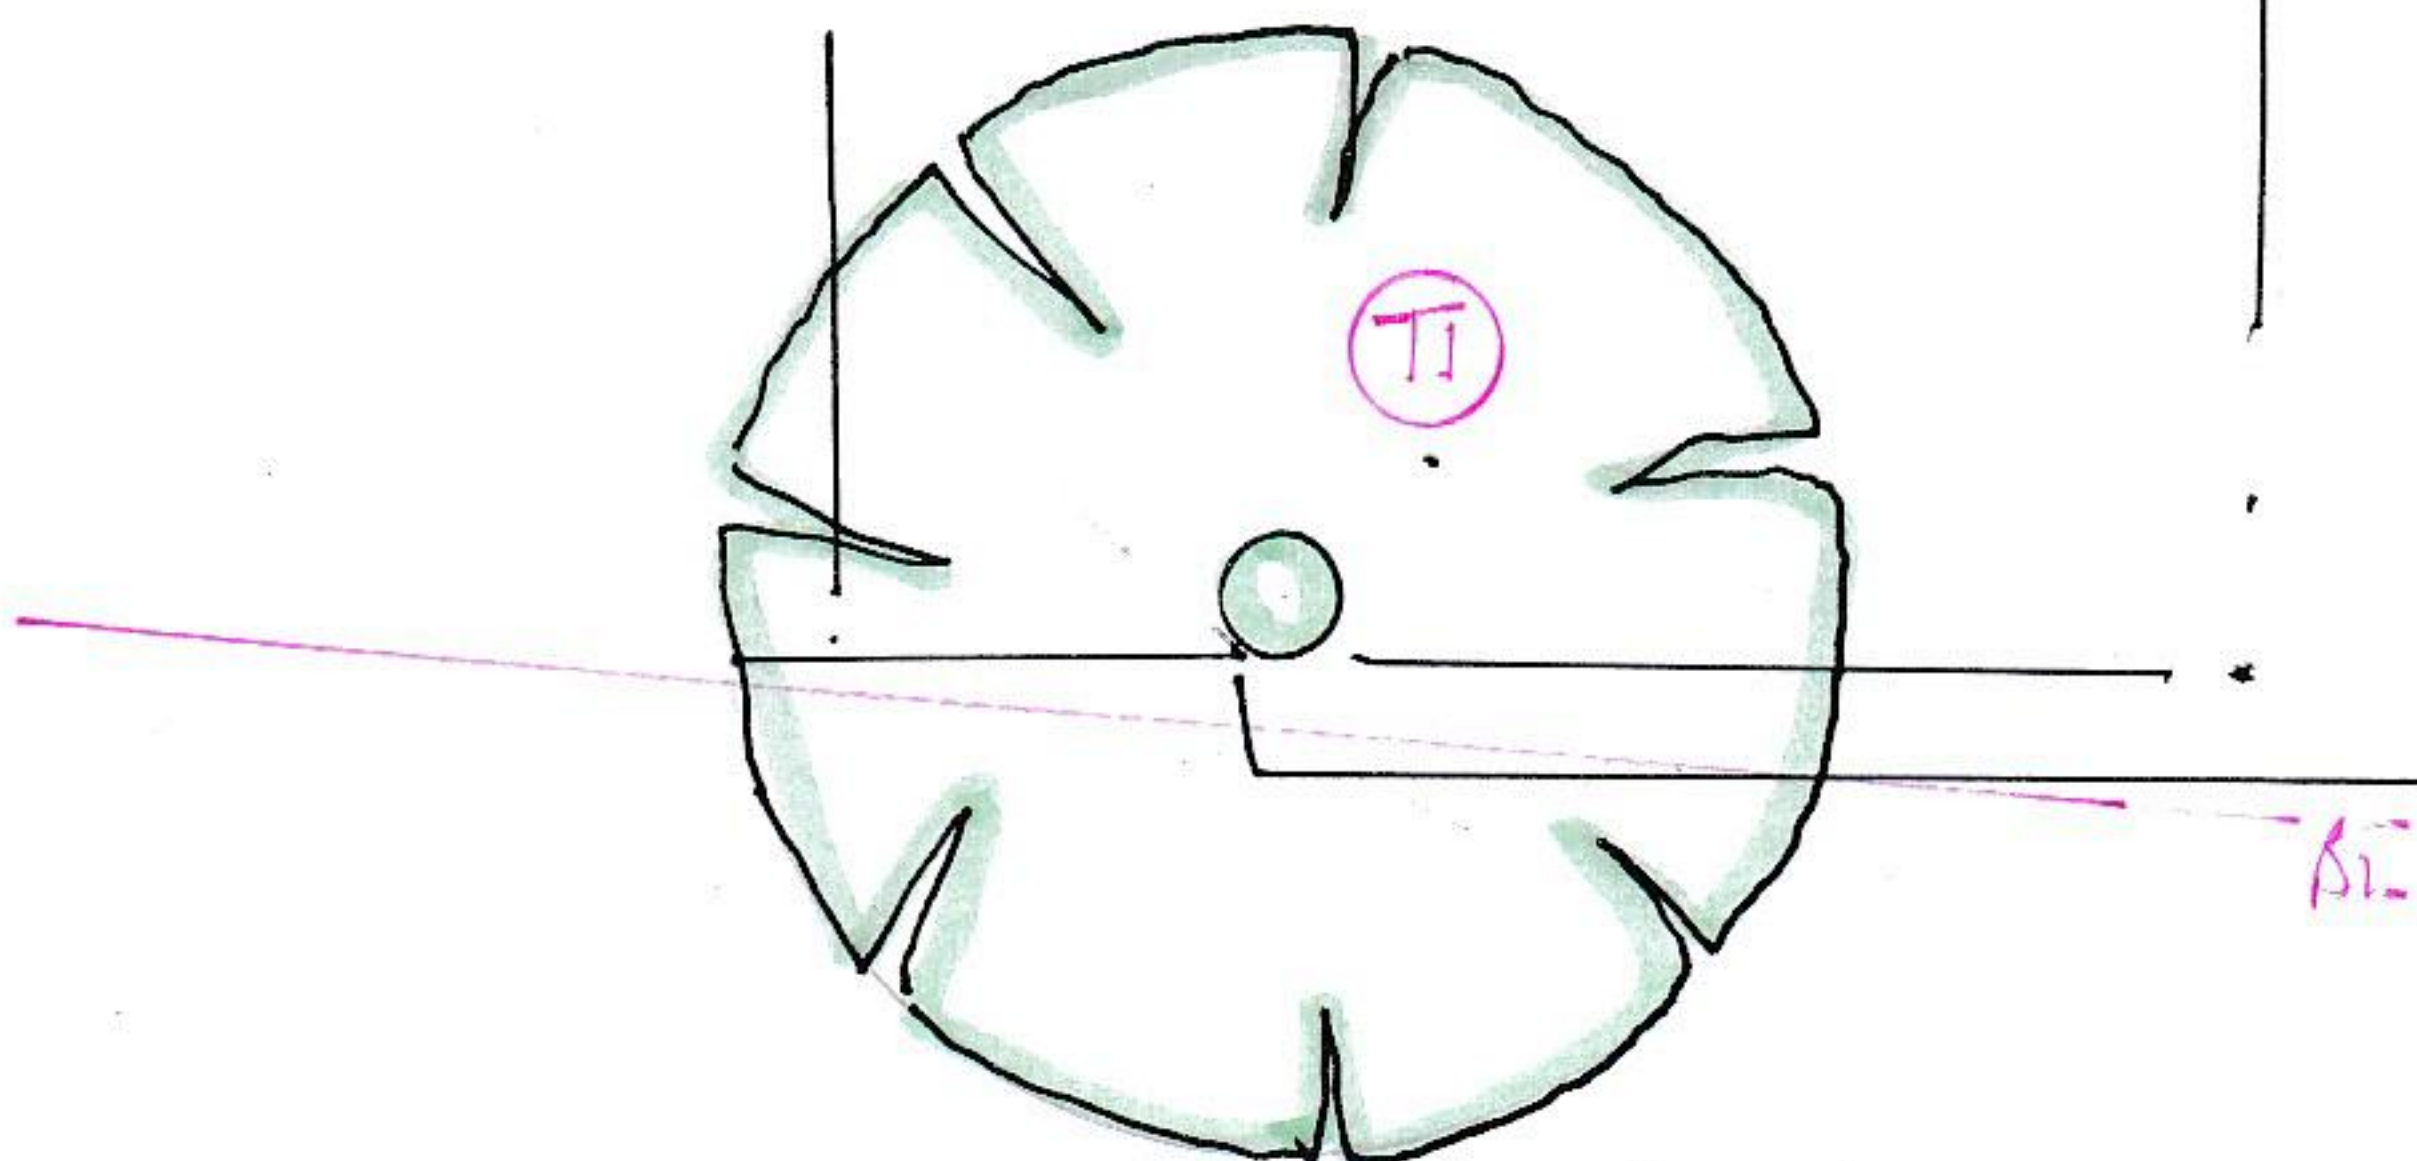
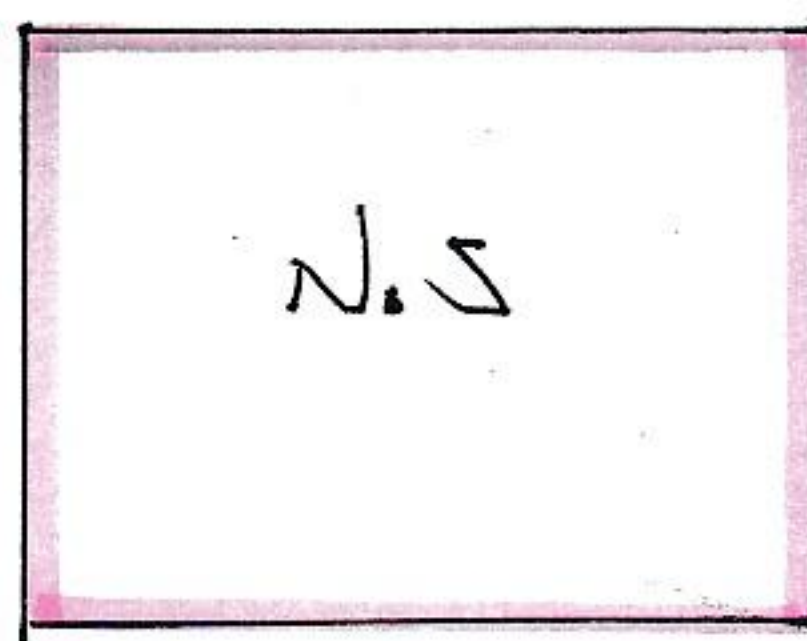


Mr D. Cooper -

S GORSE AKA NB BROADVIEW WORKING - SNIL 9PC

LA i 1266 WORKS -

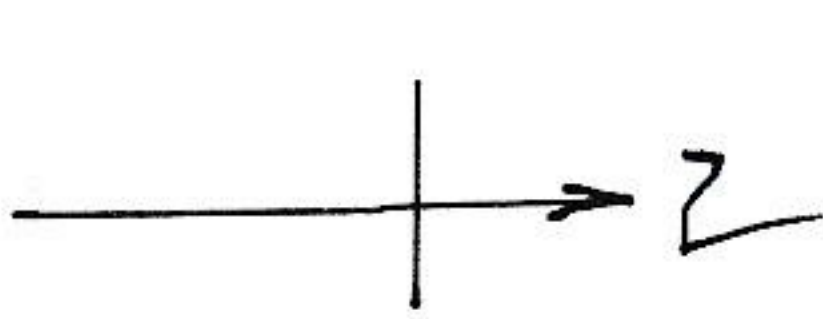

GORSE AKA NB -

DLI RNL. 02. 26.11.25 - N. SCALB