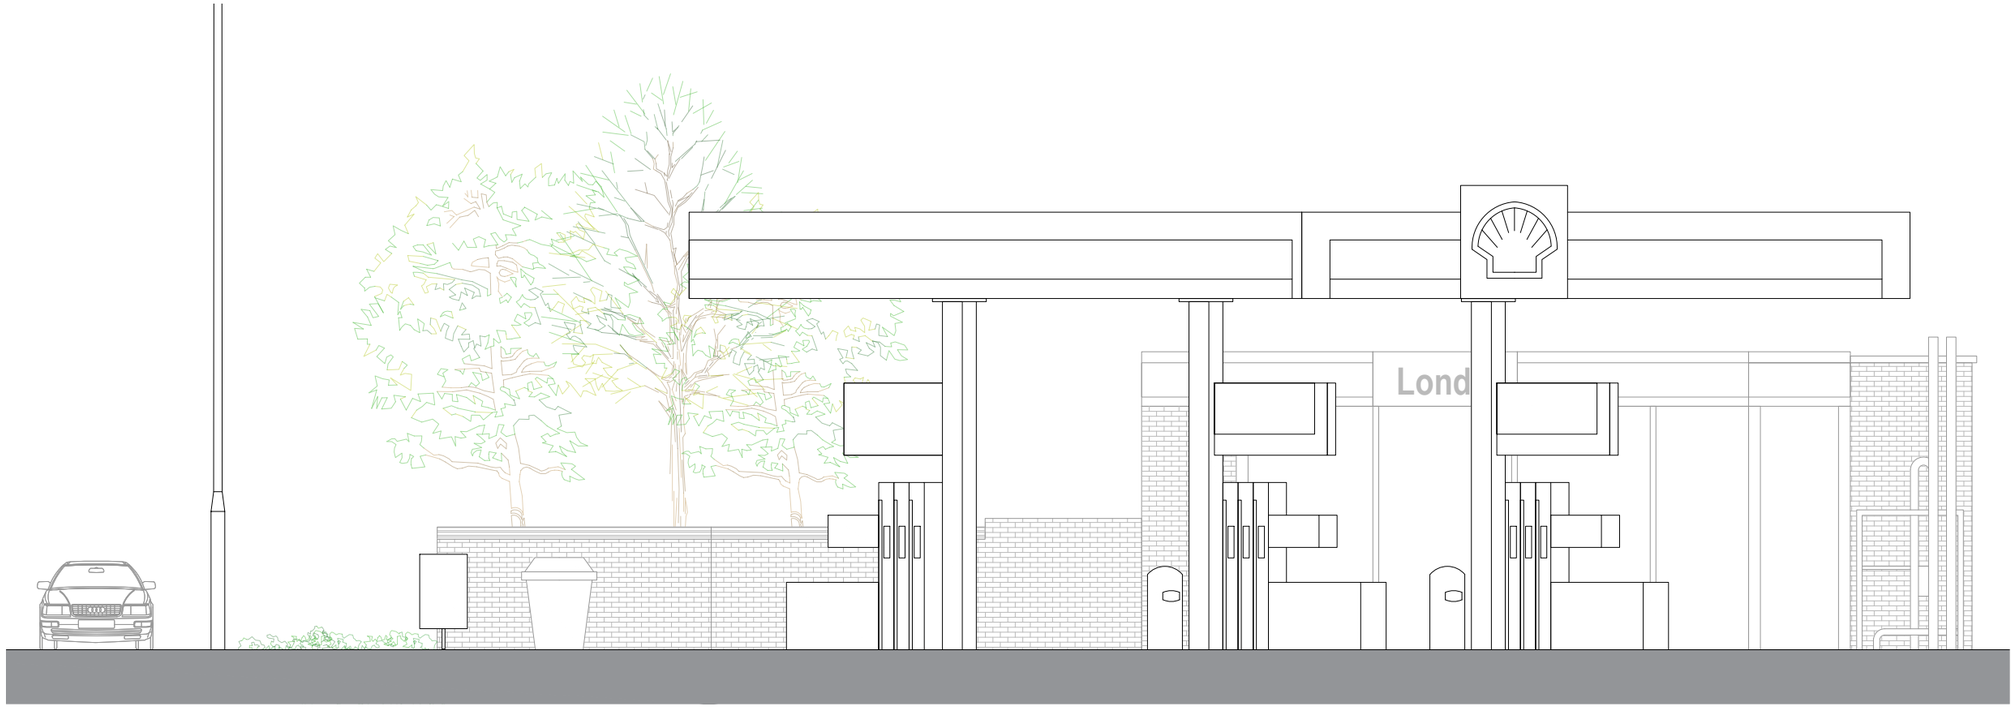

Existing

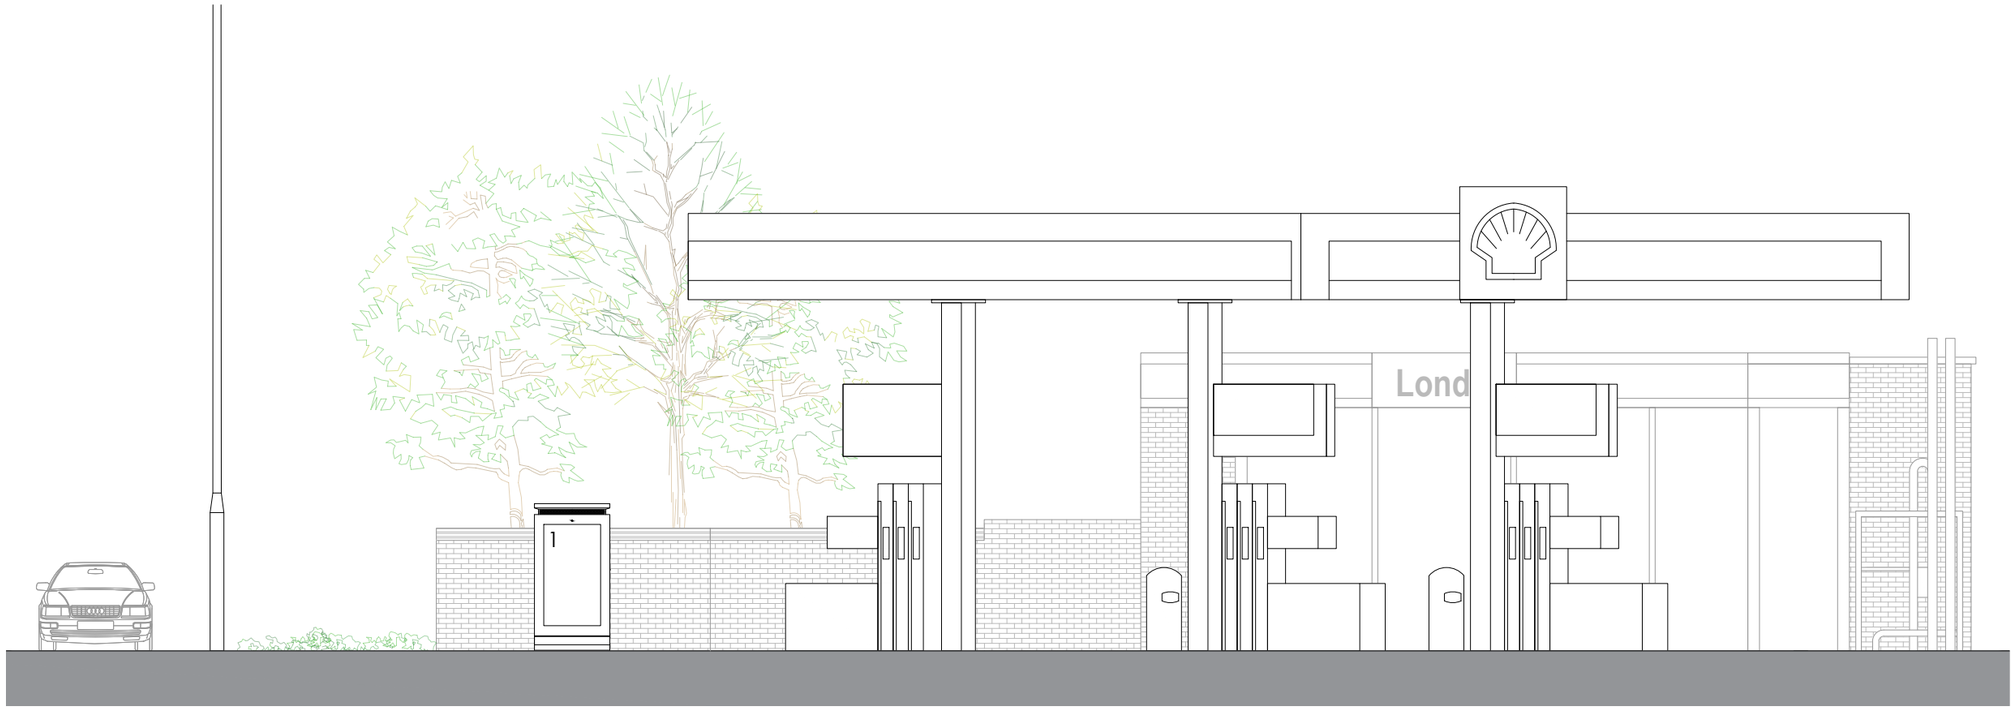

Proposed

0 4m 8m

Title
Existing and Proposed Elevations

Address
Sompting Avenue, Worthing, Sussex, BN14 8HP

Client

Job No.
FS085
25314

Issued
31/07/25

Scale
1:100 @ A3

Key

1. Proposed Digital Display

All information is to be checked on site for accuracy and fit. Only drawings with WD status with the most recent revision are to be used for construction.