

EXISTING SOUTH ELEVATION 1:100

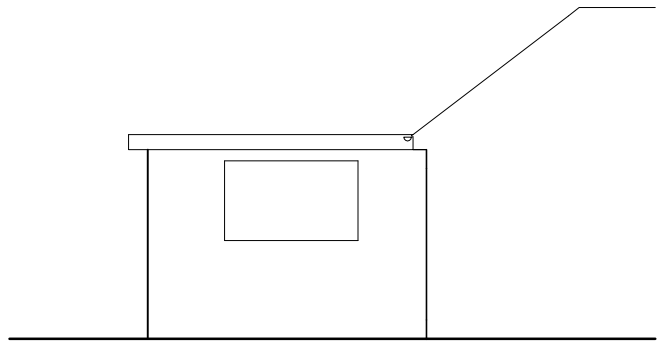

EXISTING EAST ELEVATION 1:100

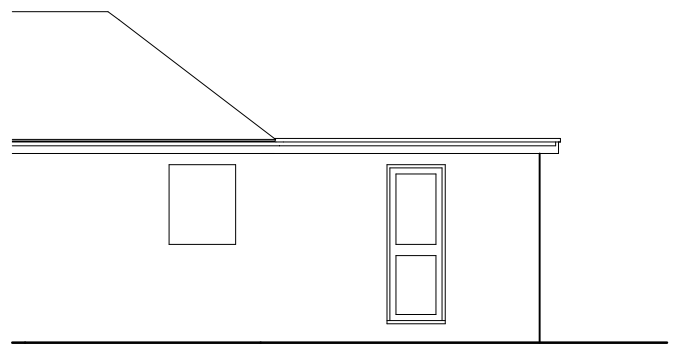

EXISTING WEST ELEVATION 1:100

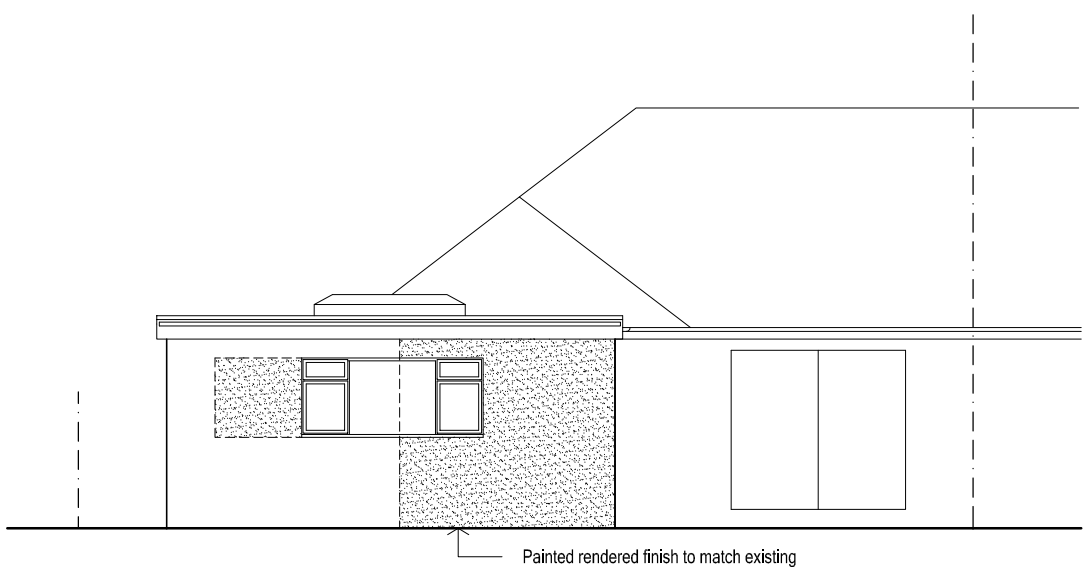

PROPOSED SOUTH ELEVATION 1:100

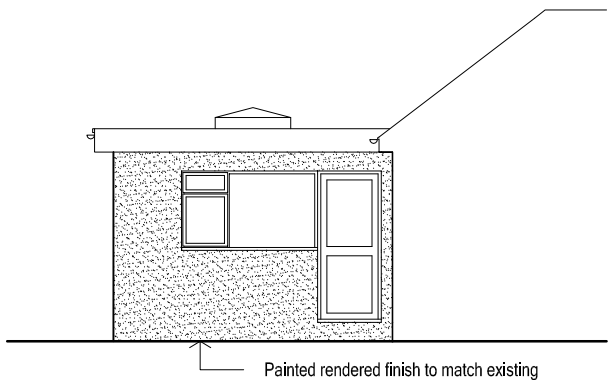

PROPOSED EASTELEVATION 1:100

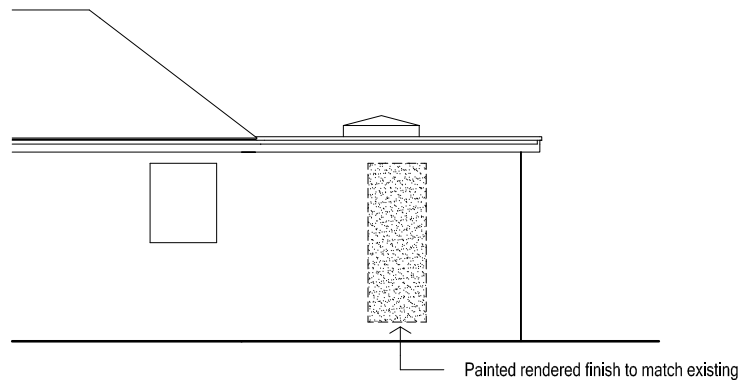

PROPOSED WEST ELEVATION 1:100

ARW Design	DRAWING TITLE: EXISTING & PROPOSED ELEVATIONS PROJECT: PROPOSED SINGLE STOREY REAR EXTENSION & INTERNAL ALTERATIONS	LOCATION: 44, RIVERSIDE ROAD, SHOREHAM BY SEA, BN43 5RB CLIENT: A & S DREJA	SCALE: AS NOTED @ paper size A3 DATE: AUG 2017 DRAWN: ARW	DRAWING NO: 3237/3 REVISION:

ARW Design 89, SOUTH STREET, TARRING, WORTHING, WEST SUSSEX, BN14 7ND. T: +44(0)1903234197 M: +44(0)7771851222 E: Arweeden1@aol.com
THIS DRAWING REMAINS THE COPYRIGHT OF ARW Design & SHALL NOT BE COPIED IN ANY FORMAT WITHOUT SPECIFIC APPROVAL IN WRITING