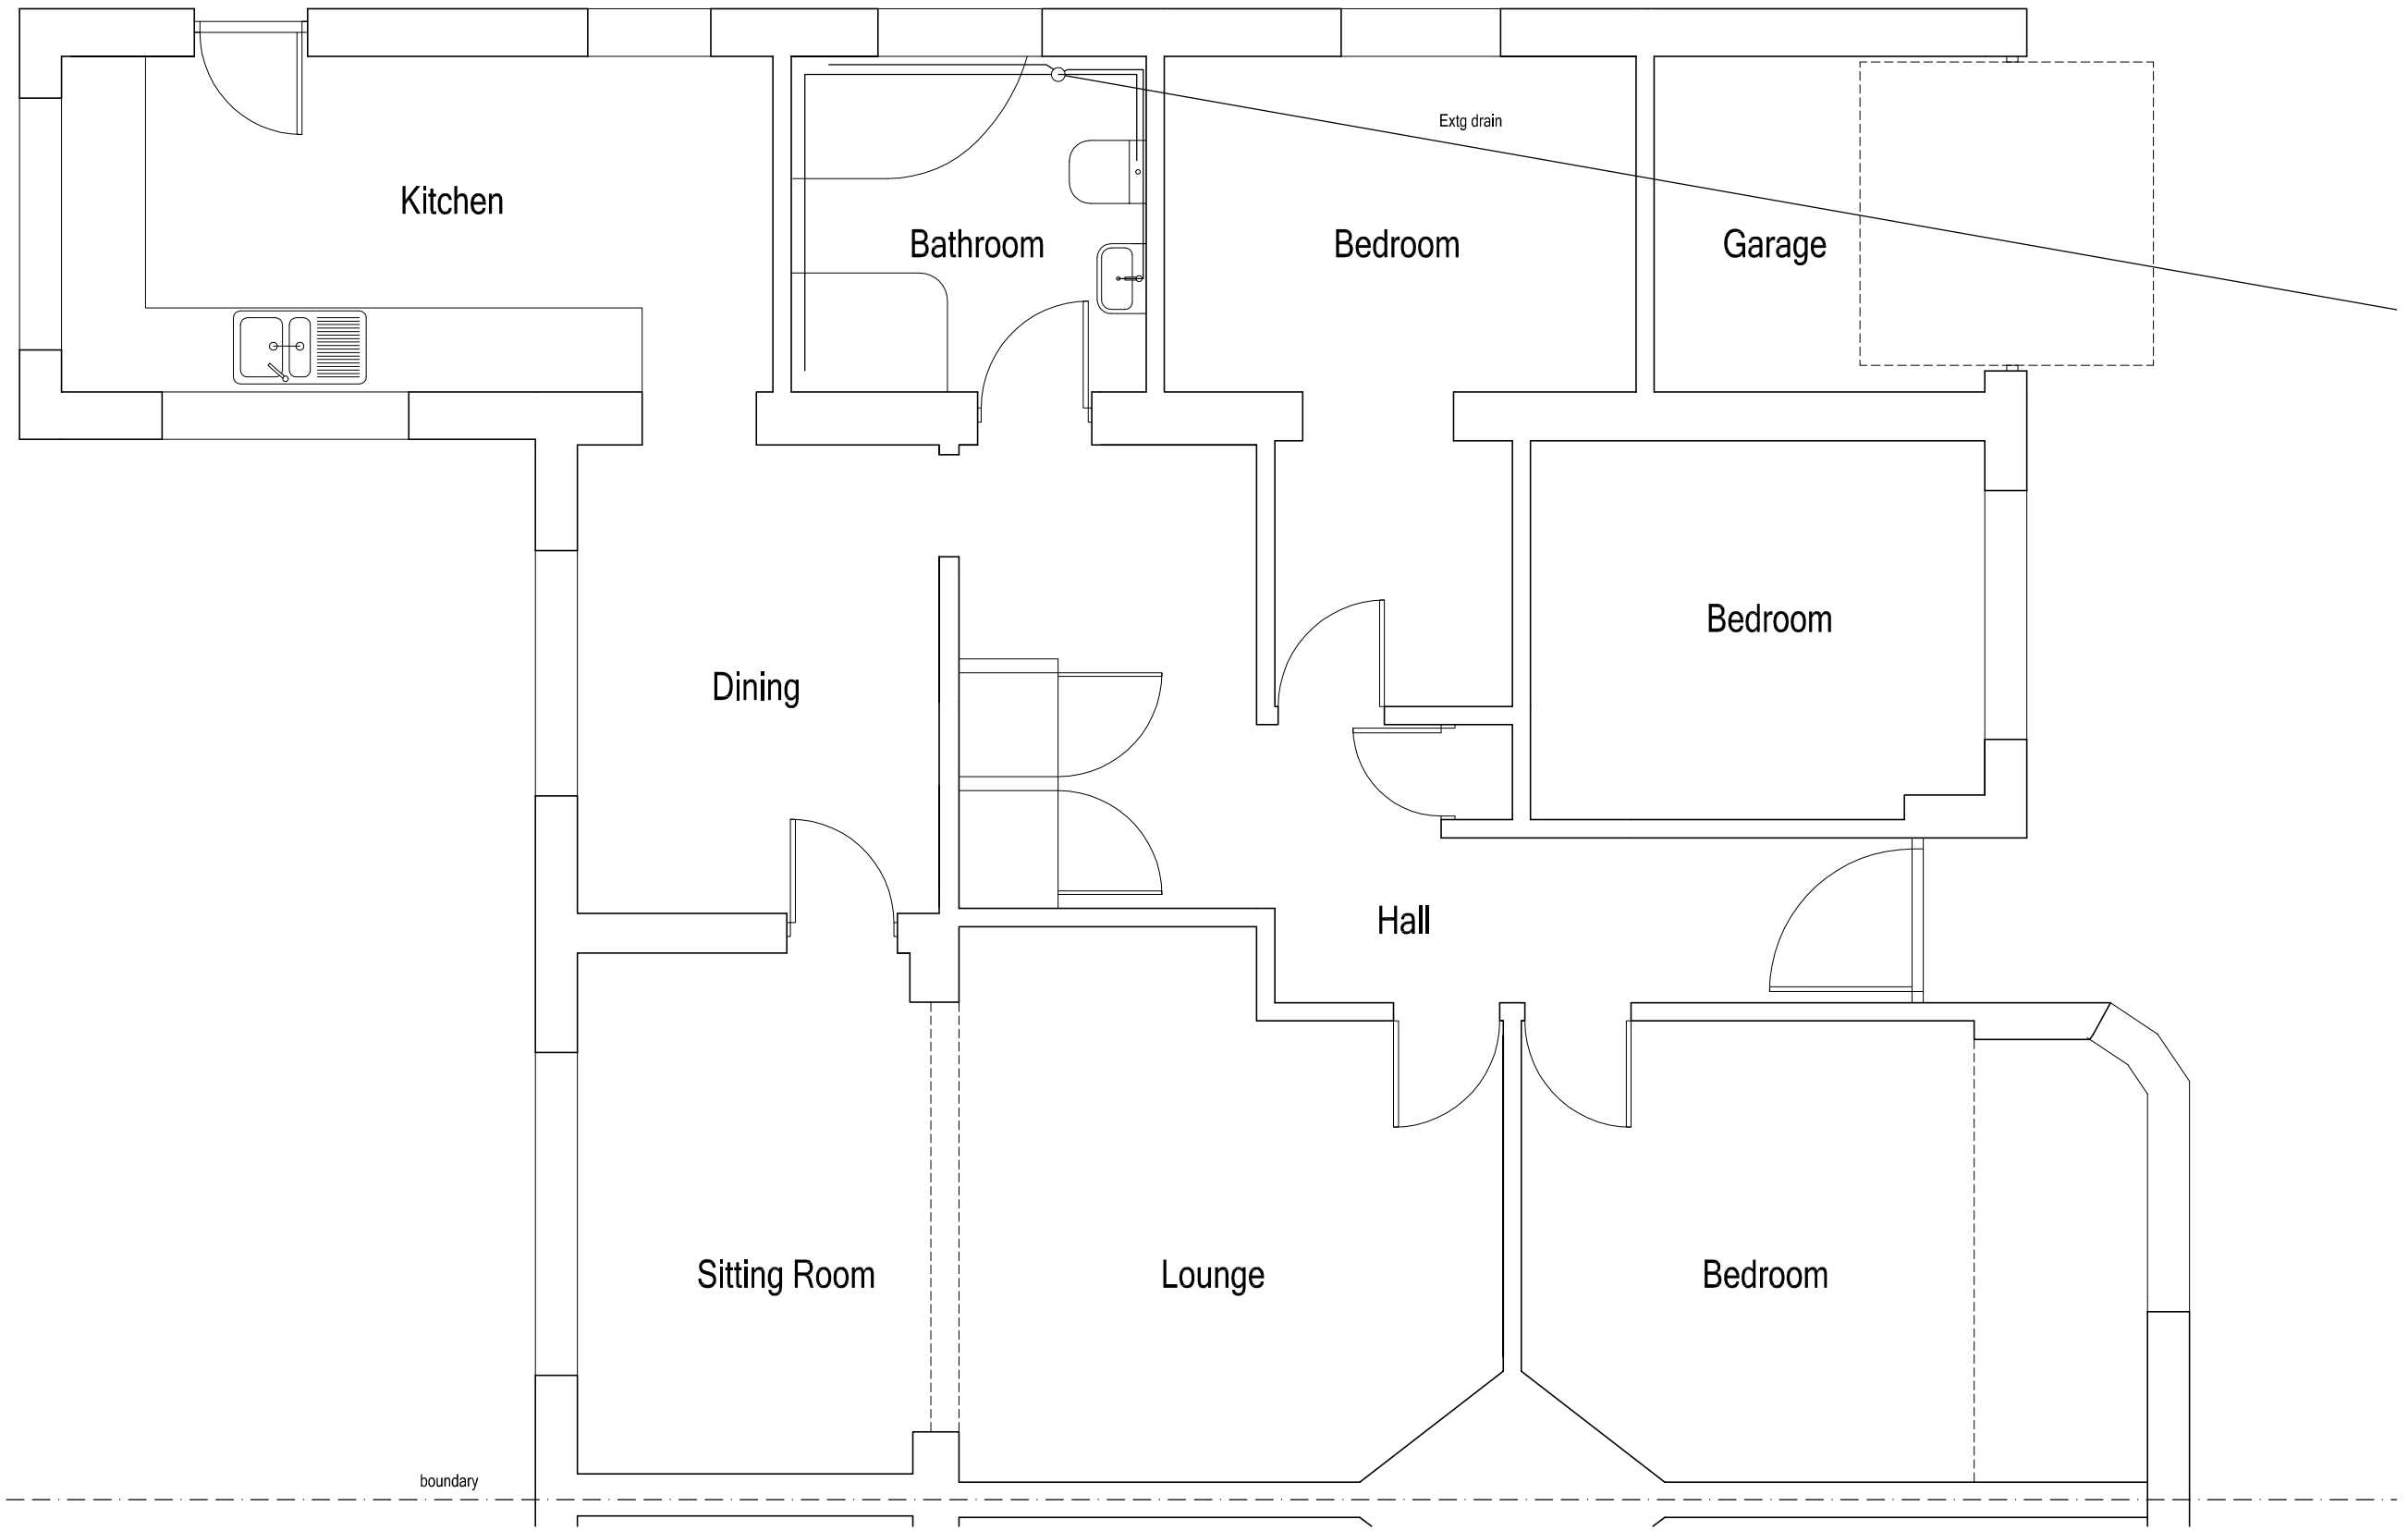

EXISTING FLOOR PLAN 1:50

ARW Design	DRAWING TITLE: EXISTING FLOOR PLAN PROJECT: PROPOSED SINGLE STOREY REAR EXTENSION & INTERNAL ALTERATIONS	LOCATION: 44, RIVERSIDE ROAD, SHOREHAM BY SEA, BN43 5RB CLIENT: A & S DREJA	SCALE: AS NOTED @ paper size A3 DATE: AUG 2017 DRAWN: ARW	DRAWING NO: 3237/1 REVISION:

ARW Design 59, SOUTH STREET, TARRING, WORTHING, WEST SUSSEX, BN14 7ND T: +44(0)1903224187 M: +44(0)7771551222 E: Arwdesign1@aol.com THIS DRAWING REMAINS THE COPYRIGHT OF ARW Design & SHALL NOT BE COPIED IN ANY FORMAT WITHOUT SPECIFIC APPROVAL IN WRITING.