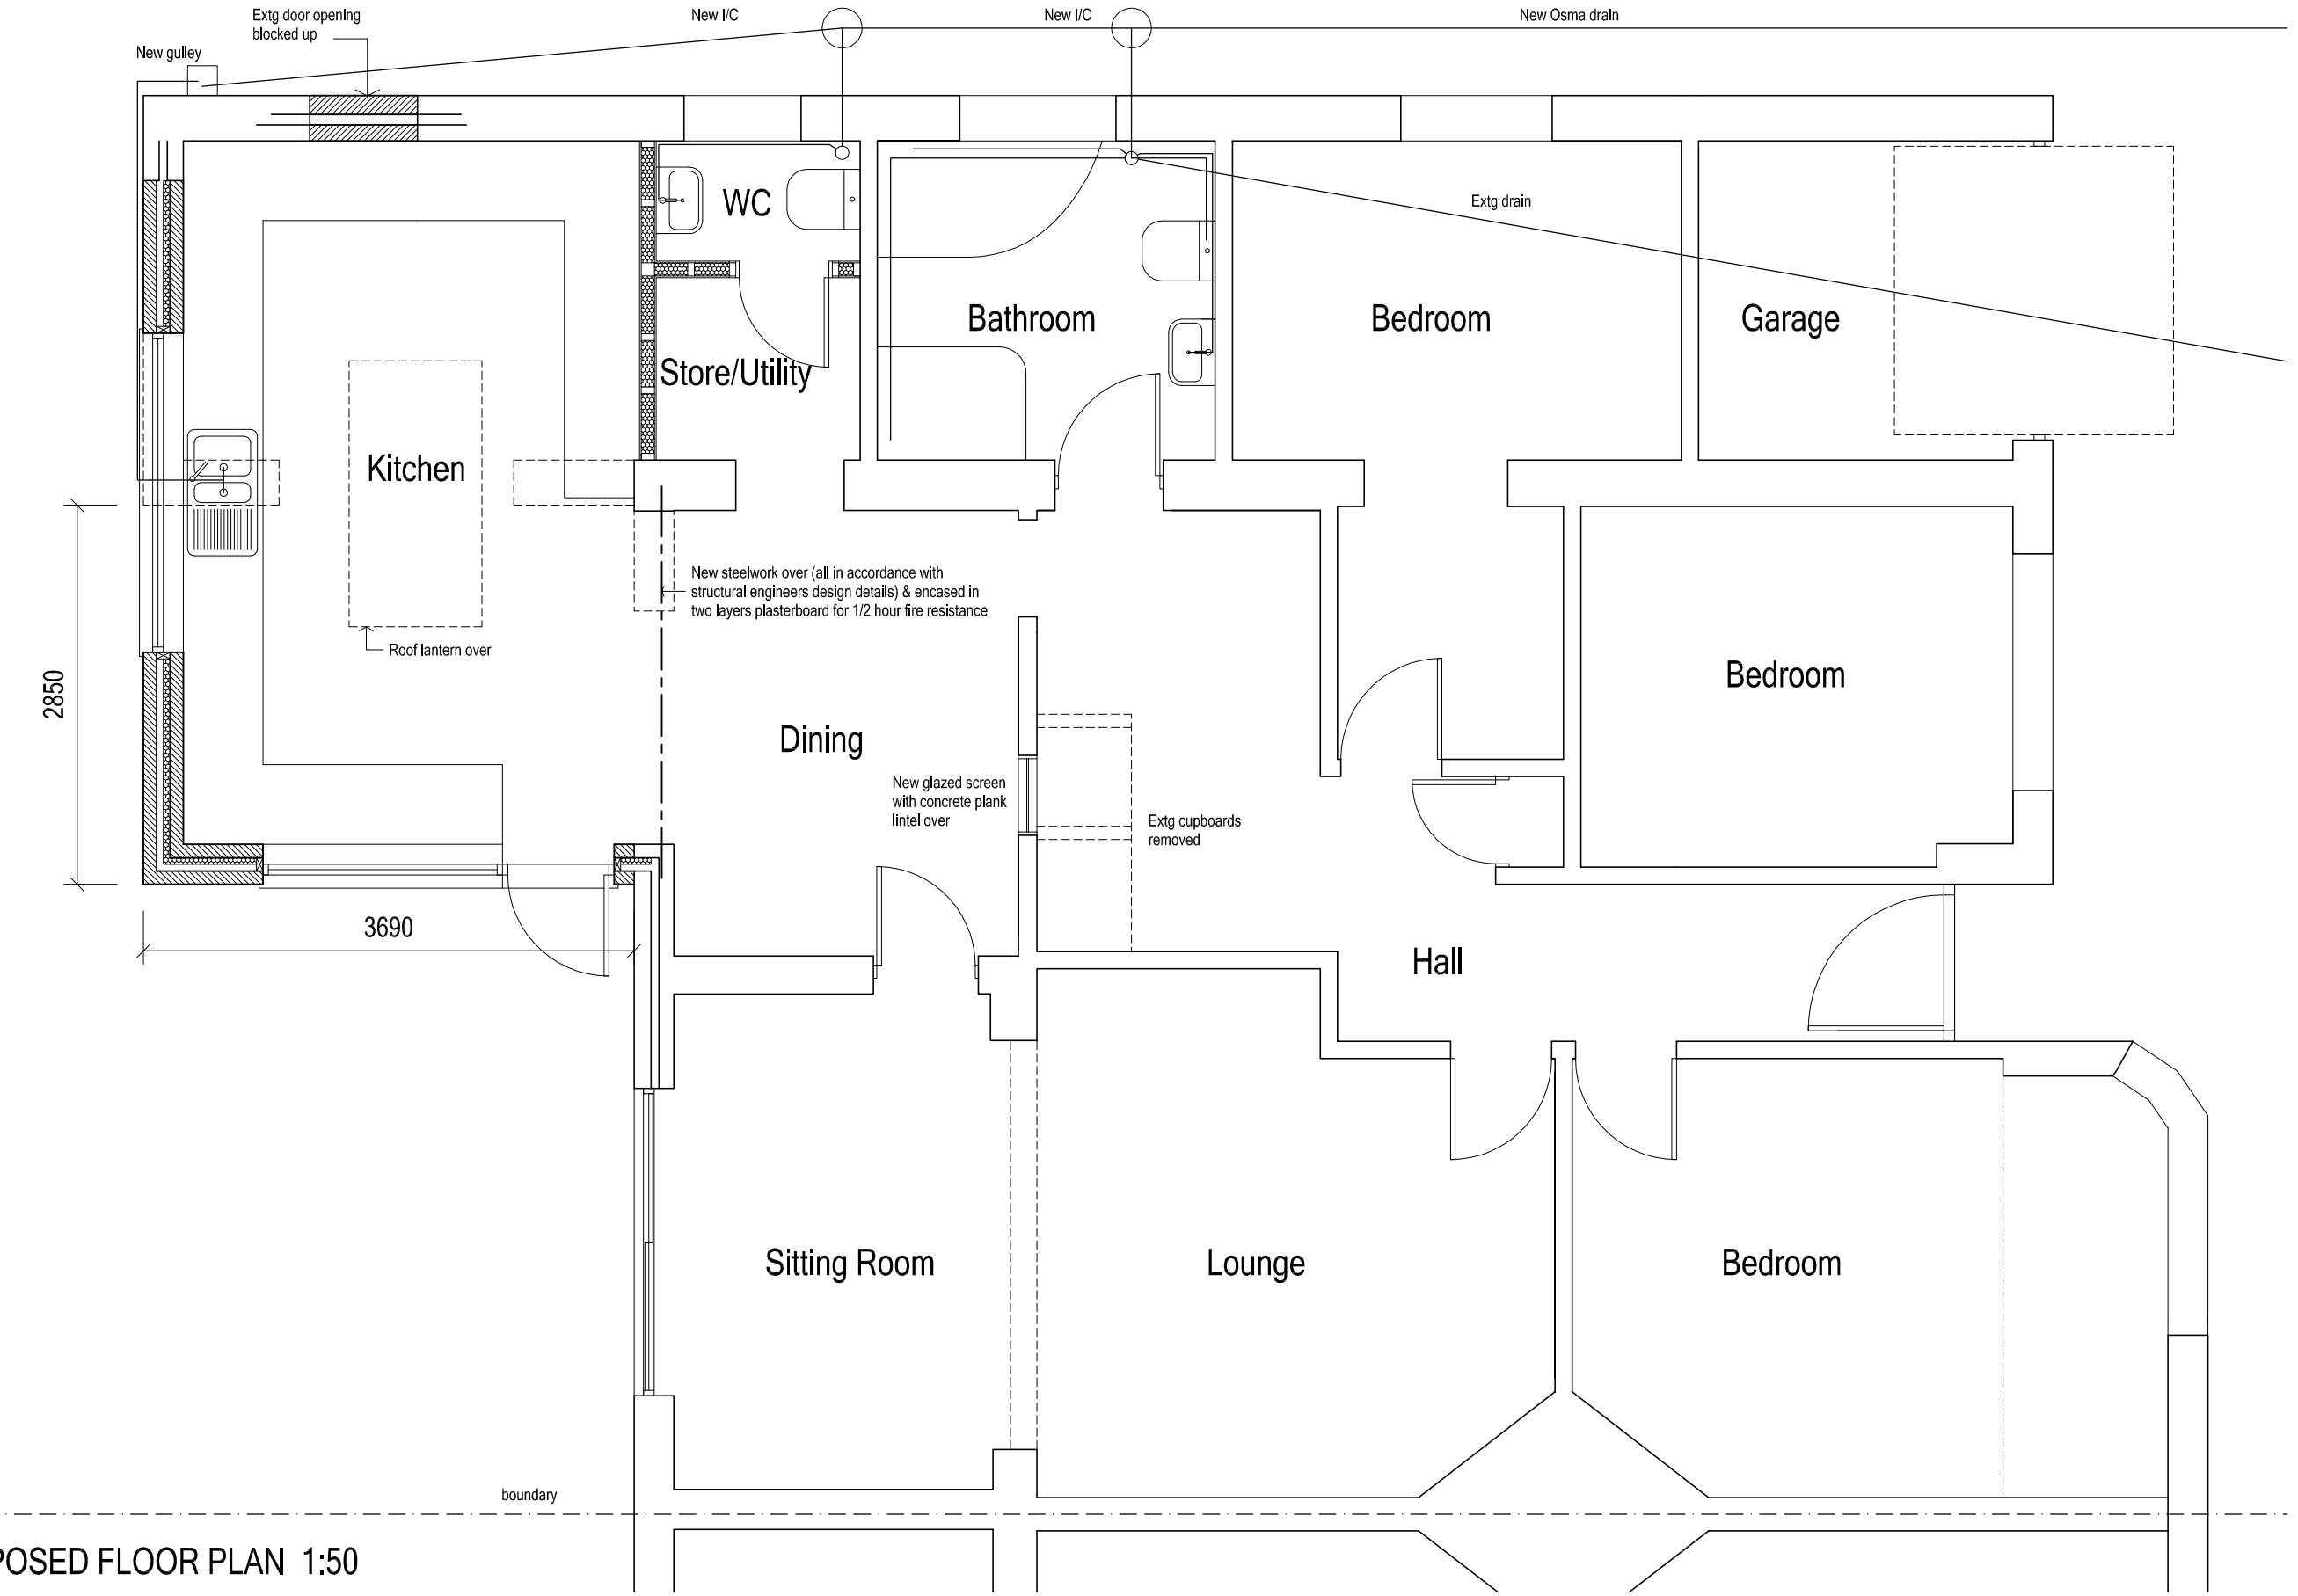

PROPOSED FLOOR PLAN 1:50

ARW Design	DRAWING TITLE: PROPOSED FLOOR PLAN PROJECT: PROPOSED SINGLE STOREY REAR EXTENSION & INTERNAL ALTERATIONS	LOCATION: 44, RIVERSIDE ROAD, SHOREHAM BY SEA, BN43 5RB CLIENT: A & S DREJA	SCALE: AS NOTED @ paper size A3 DATE: AUG 2017 DRAWN: ARW	DRAWING NO: 3237/2 REVISION: