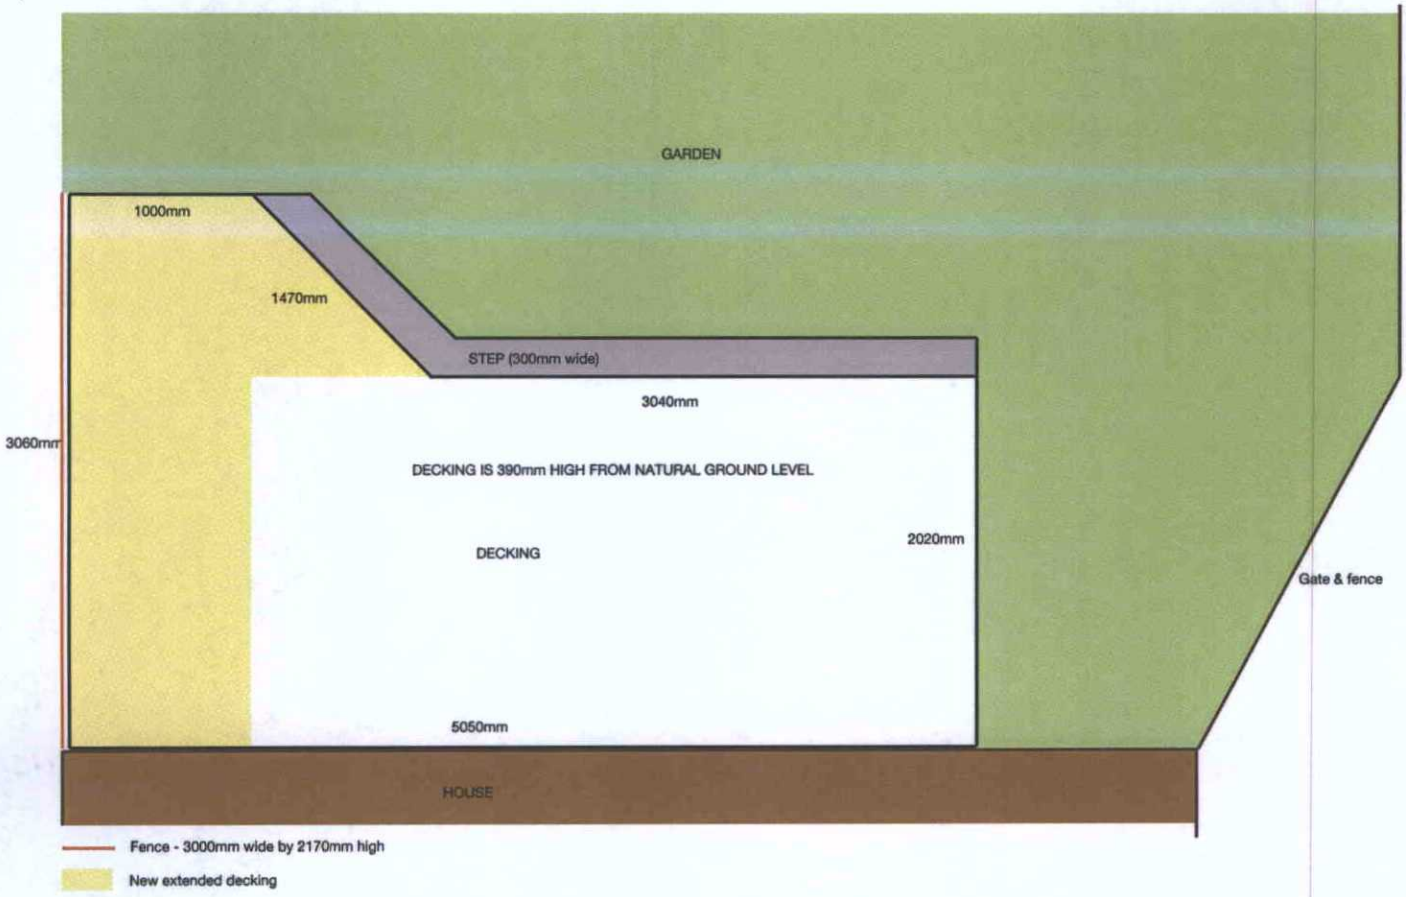


We would like to be able to keep the new decking extension matching the same height as the existing decking. If we were to lower the entire decking this would mean there would be a step from the housedown onto the decking. As we have young children we would prefer to avoid this for safety reasons if possible.

As the decking is slightly higher than the permitted 300mm we also request the fence be slightly higher to increase both our privacy and that of our neighbours.

ADUR & WORTHING
PLANNING SERVICES
AN | AWDM/1241/12
DATE VALID | - 4 OCT 2012