ADUR
DISTRICT COUNCIL

Town and Country Planning Act 1990
Householder Planning Application

Use this form to apply for planning permission to extend or alter your house or flat, to build a garage or other structure on your property or to create access for a vehicle onto a classified road (please read note 9).

Please read the notes before you fill in this form.

1 Please give the address of the property to be altered or extended

9A HAVENSIDE
SHOREHAM-BY-SEA
WEST SUSSEX
BN43 5LN

ADUR DISTRICT COUNCIL
PLANNING DIVISION

PLAN No.	Arc/039/07
DATE RECEIVED	02 JUL 2007

2 Type of property

Semi-detached House

3 *Please describe the development you are applying for.*

REAR CONSERVATORY ERECTION.

4 Applicant (in block capitals)

Name

MR & MRS
SPENDER

Address

9A HAVENSIDE
SHOREHAM-BY-SEA
BN43 5LN
WEST SUSSEX

Telephone

[redacted]
[redacted]

Fax

Email

Agent (if any)

Full Name

MR ROBIN YATES

Address

15 THE STREET
NORTH LANCING
WEST SUSSEX
BN15 0PN

Telephone

07810547107
01903756615

Fax

01903756615

Email

robinyates@easy-pc.uk.net

5 Please enclose four copies of this form and four sets of plans.
Please number your plans and write the numbers and scales against the titles here.

	Plan Number	Scale
Location Plan	06-07-24 C.	1/1250
Block Plan	06-07-24 B.	1/500
Floor Plan	06-07-24 B.	1/50
Elevations	06-07-24 A.	1/100
Other		

6 Will the development involve cutting down any trees? No
If "Yes", please show these clearly on the block plan.

7 Will the development (including any new or altered access) affect a public footpath or any other public right of way? No

8 **Does this application require a fee?** Yes
(See note 3)

If "No", please choose the option that applies
(See note 3)

If "Yes", please state the fee enclosed £ 135.00
(See note 4)

Signature: [redacted] **Date:** 27-6-07

Please print your name: ROBIN YATES.

Certificate under Article 7 of the Town and Country Planning (General Development Procedure) Order 1995

If anyone else owns the land or part of it, you must fill in Certificate B, which you can get from the Planning Section. You must also tell the owner of the land about this application by serving a notice on them. If you own all of the land, you must fill in Certificate A below.

Certificate A


I confirm that:

- Nobody except the applicant was an owner of any part of the land involved at the beginning of the period of 21 days before the date of this application; and
- none of the land this application relates to is an agricultural holding or part of an agricultural holding.

Signature: [redacted] **Date:** 27-6-07

Please print your name: ROBIN YATES.

OS Sitemap™

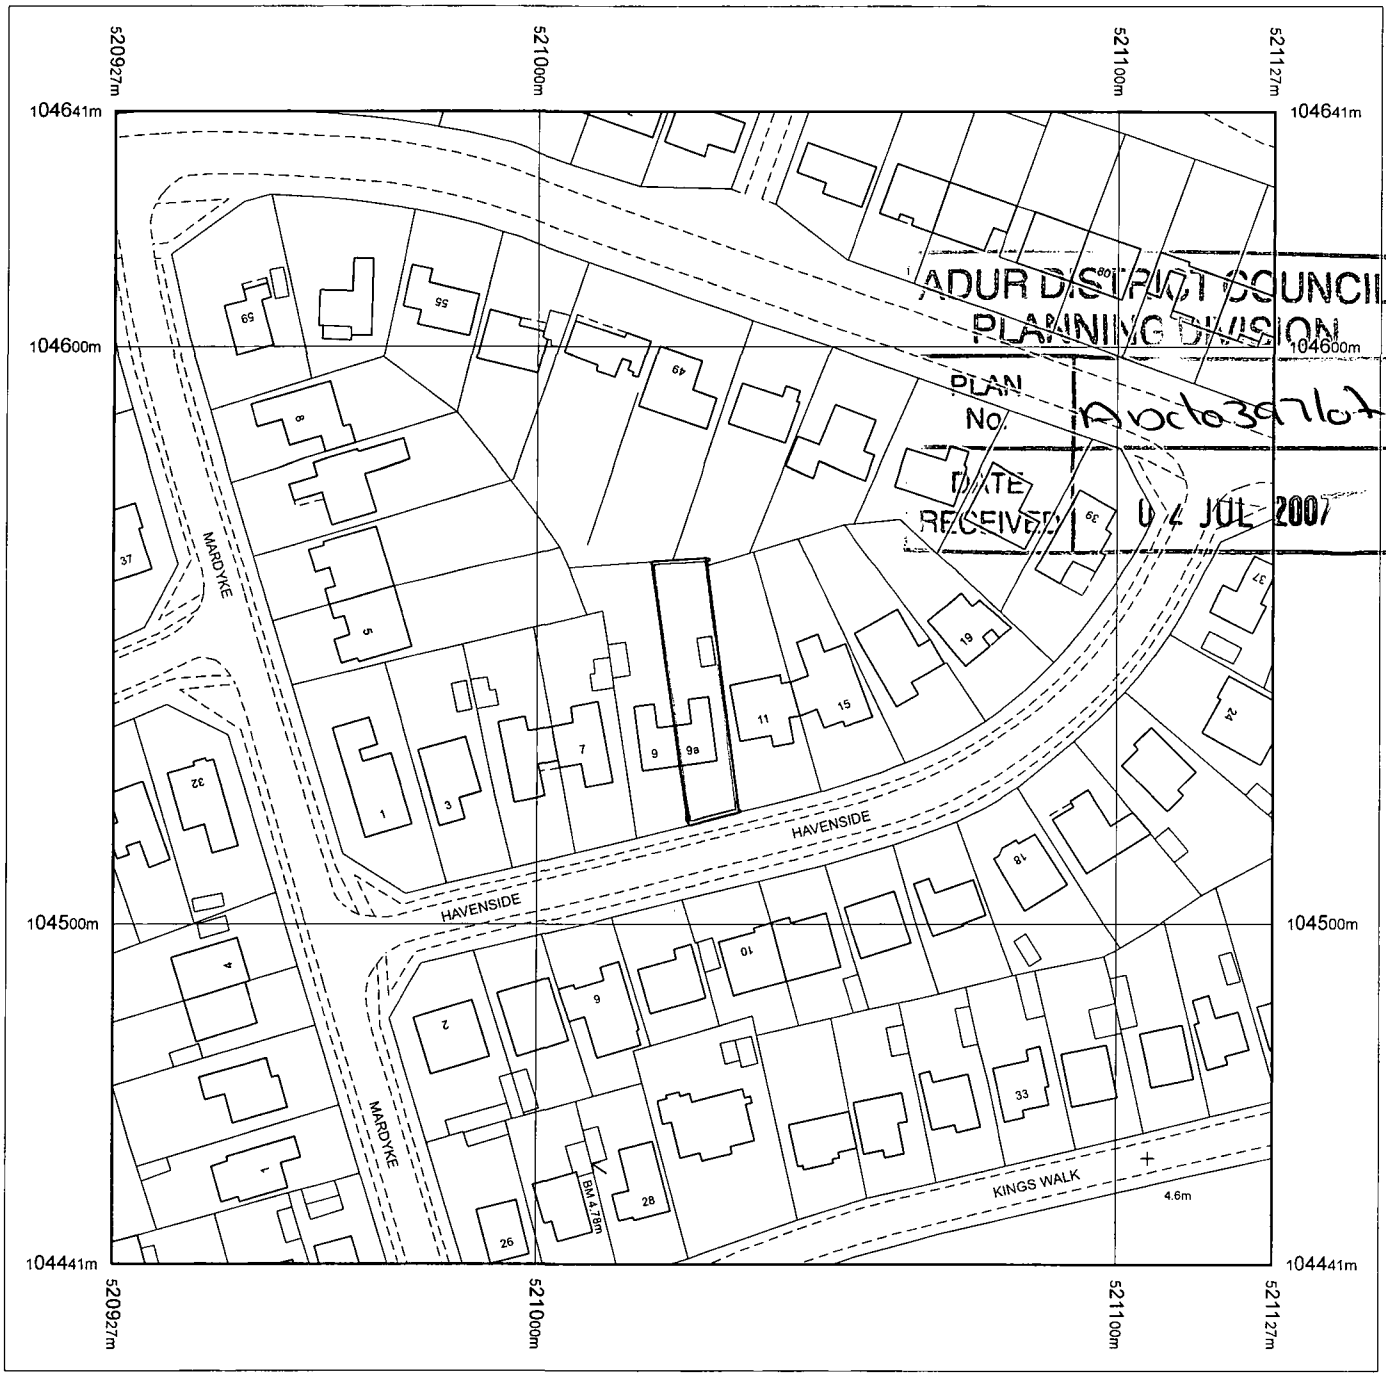

DWG. NO. 06-07-24 C.
SHEET 3/3.

Produced 25.06.2007 from the Ordnance Survey National Geographic Database and incorporating surveyed revision available at this date. © Crown Copyright 2007.

Reproduction in whole or part is prohibited without the prior permission of Ordnance Survey.

Ordnance Survey and the OS Symbol are registered trademarks and OS Sitemap is a trademark of *Ordnance Survey, the national mapping agency* of Great Britain.

The representation of a road, track or path is no evidence of a right of way.

The representation of features as lines is no evidence of a property boundary.

Metres
0 20 40

Scale 1:1250


Supplied by: **Outlet User**
Serial number: 00083400
Centre coordinates: 521027 104541

Further information can be found on the OS Sitemap Information leaflet or the Ordnance Survey web site: www.ordnancesurvey.co.uk

9A Havinside
Shoram By Sea
West Sussex
BN43 5LN



Existing rear elevation North.

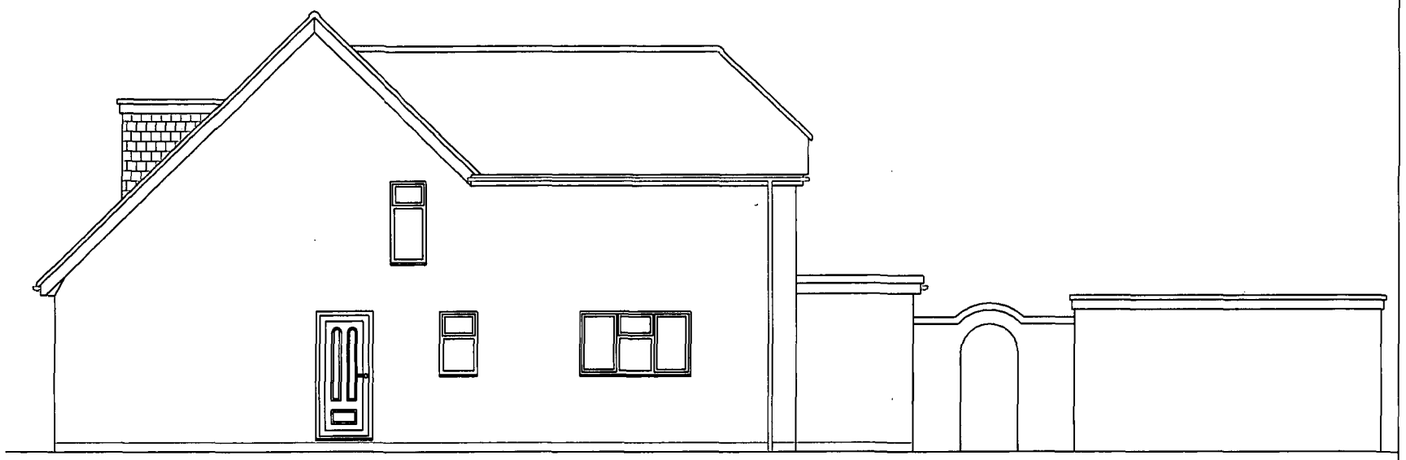


Existing side elevation East.

ADUR DISTRICT COUNCIL
PLANNING DIVISION

PLAN No.	AWC/0397/07
DATE RECEIVED	02 JUL 2007



Proposed rear elevation North.

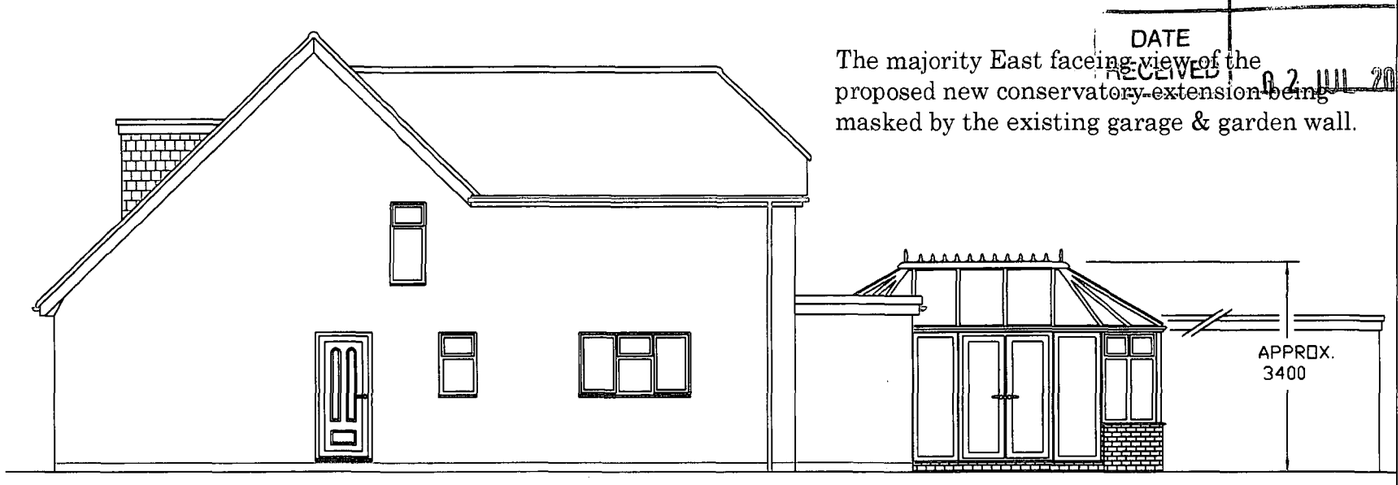

Proposed side elevation East.

The majority East facing view of the proposed new conservatory extension being masked by the existing garage & garden wall.

Conservatory brickwork to match the existing house brickwork as close as possible.
White PVCu cons. windows, doors & roof framework.
Cons. roof to be double glazed with solar control blue, active, toughened sealed units.


Proposed White PVCu Victorian Conservatory to the rear of
No. 9A. Havenside, Shoreham-by-sea. West Sussex. BN43 5LN.
for Mr & Mrs Spender.

Proposed Conservatory installation by Nuglas of Newhaven.

Scale 1/100
Sheet 1 of 3
Revision 00
Date June 2007
Drawn RY.
Dwg. No. 06-07-24 A.


Robin Yates
15 The Street
North Lancing
West Sussex
BN15 0PN

TEL 01903 756615.
FAX 01903 756615.
Email address :-
robinyates@easy-pc.uk.net

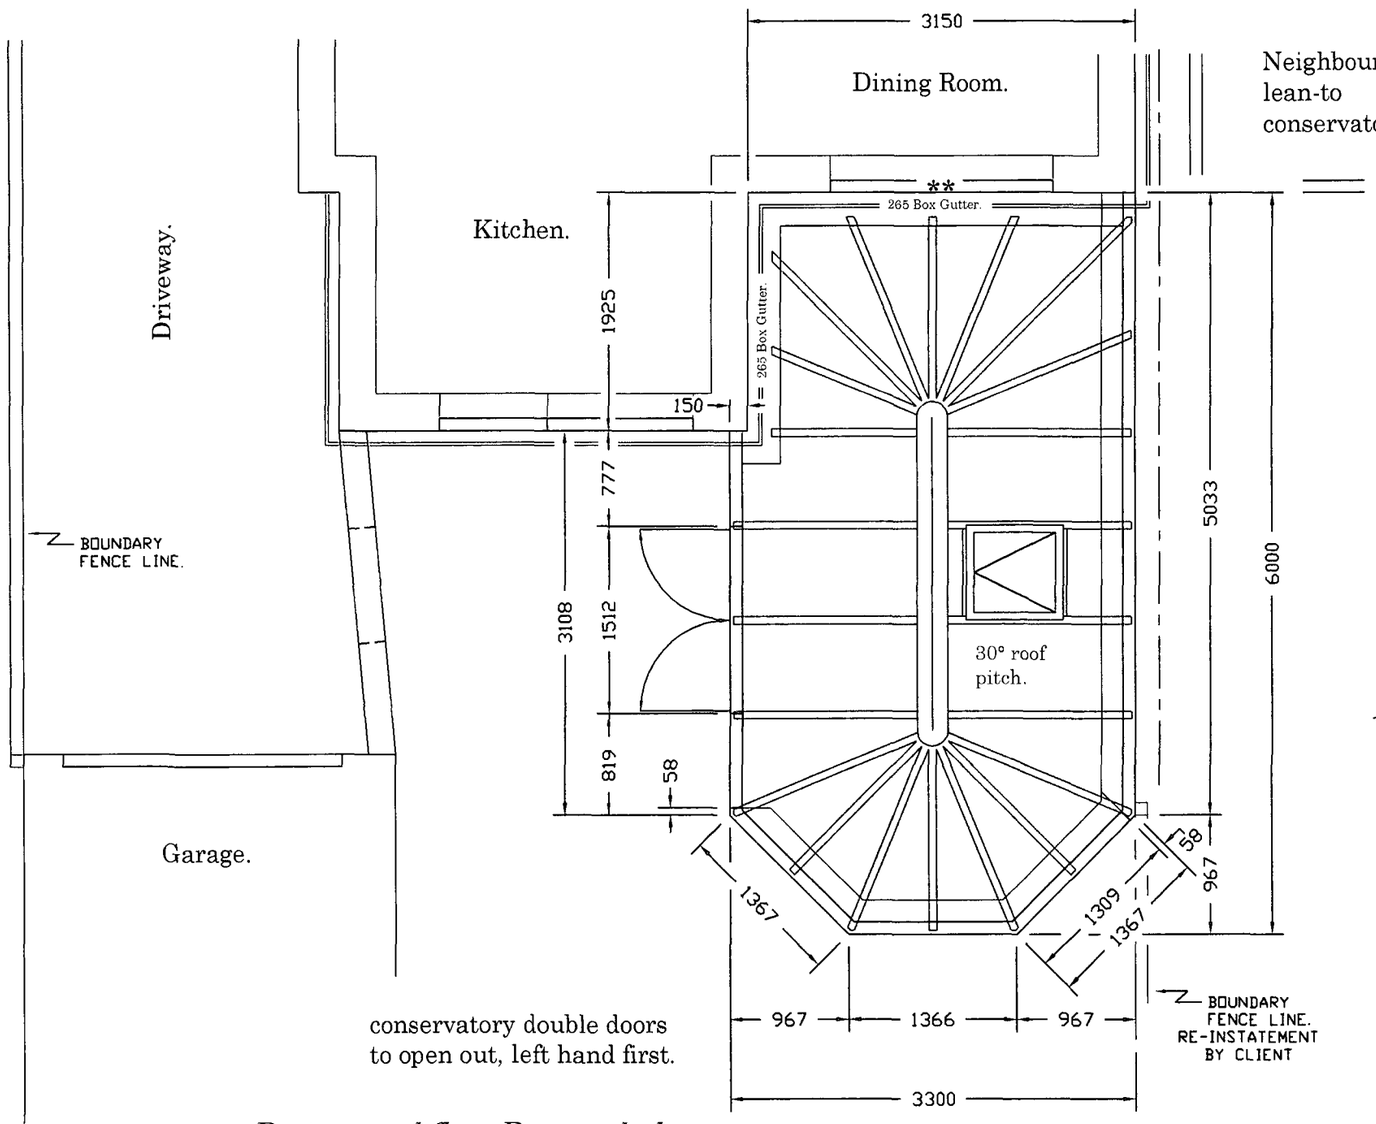

Part ground floor Proposed plan.


** Proposed rear Dining Room patio door removal. New low threshold external quality PVCu double door between sidelights complex infill to be installed by Nuglas, to include all associated making good. Double doors to open into the new cons. area, right hand first viewed from outside.

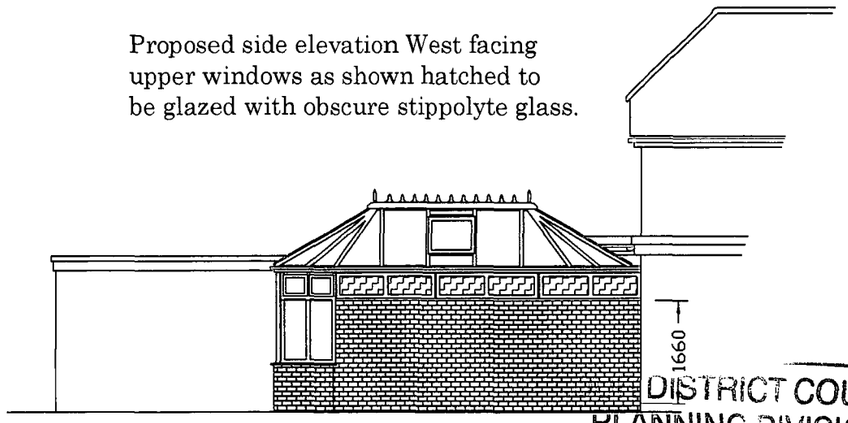

Proposed side elevation West facing upper windows as shown hatched to be glazed with obscure stippolyte glass.

Proposed side elevation West.

DISTRICT COUNCIL
PLANNING DIVISION
PLAN No. Ard/039767
DATE RECEIVED 04 JUL 2007

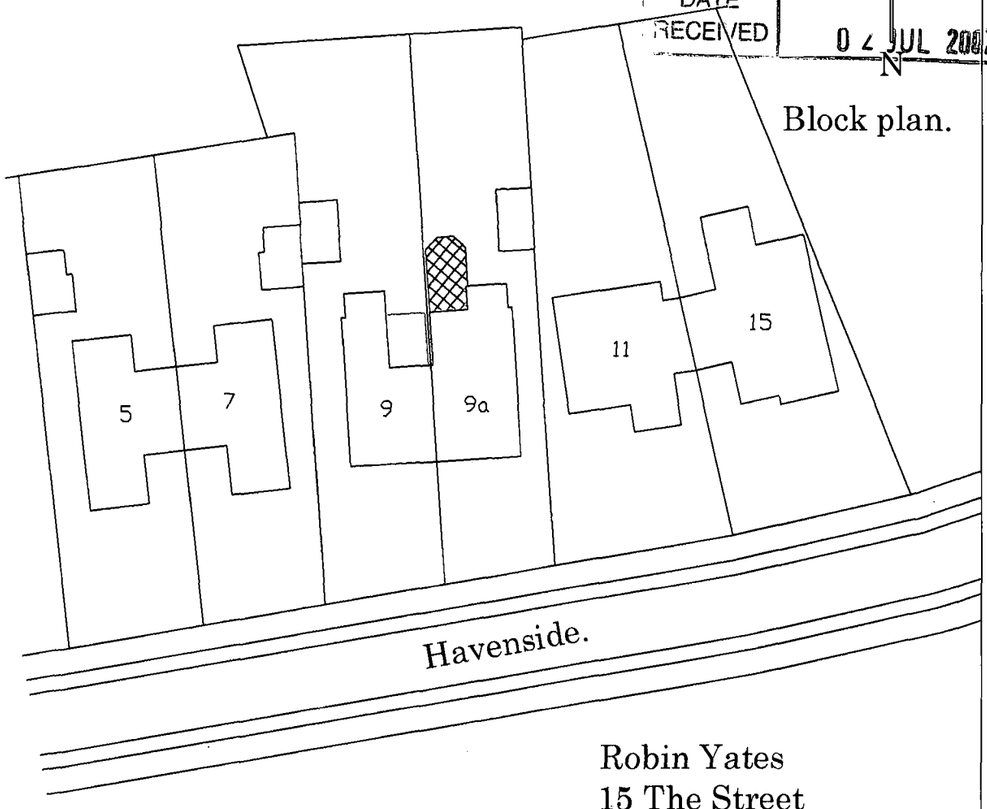

Block plan.

Conservatory brickwork to match the existing house brickwork as close as possible.
White PVCu cons. windows, doors & roof framework.
Cons. roof to be double glazed with solar control blue, active, toughened sealed units.

Proposed White PVCu Victorian Conservatory to the rear of
No. 9A. Havenside, Shoreham-by-sea. West Sussex. BN43 5LN.
for Mr & Mrs Spender.

Scale 1/50 1/50 1/500
Sheet 2 of 3
Revision 00
Date June 2007
Drawn RY.
Dwg. No. 06-07-24 B.

Proposed Conservatory installation by Nuglas of Newhaven.

Robin Yates
15 The Street
North Lancing
West Sussex
BN15 0PN

TEL 01903 756615.
FAX 01903 756615.
Email address :-
robinyates@easy-pc.uk.net