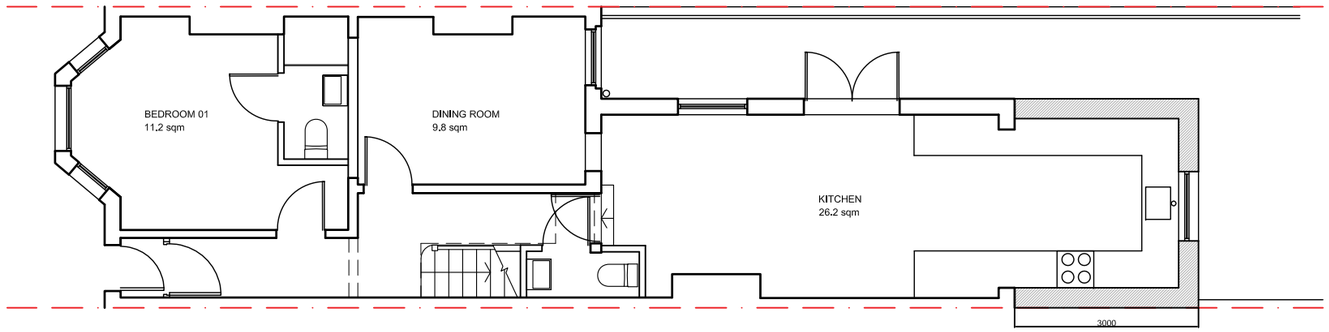

GROUND FLOOR PLAN

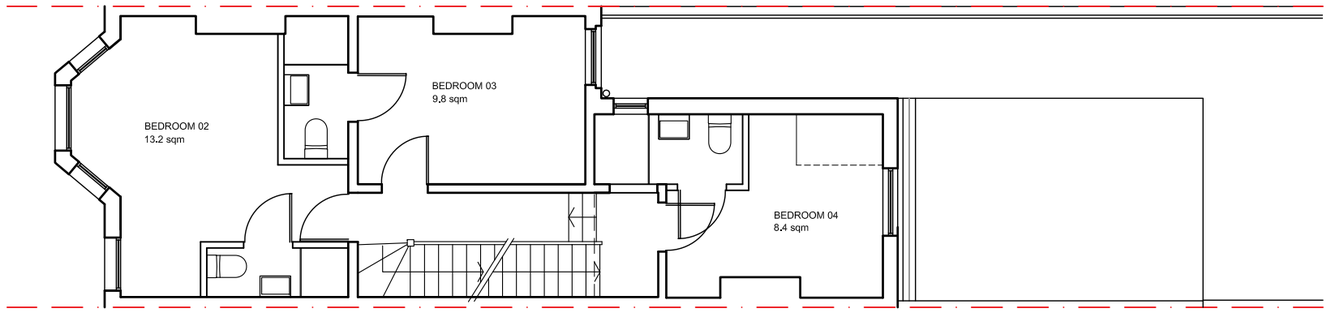

FIRST FLOOR PLAN

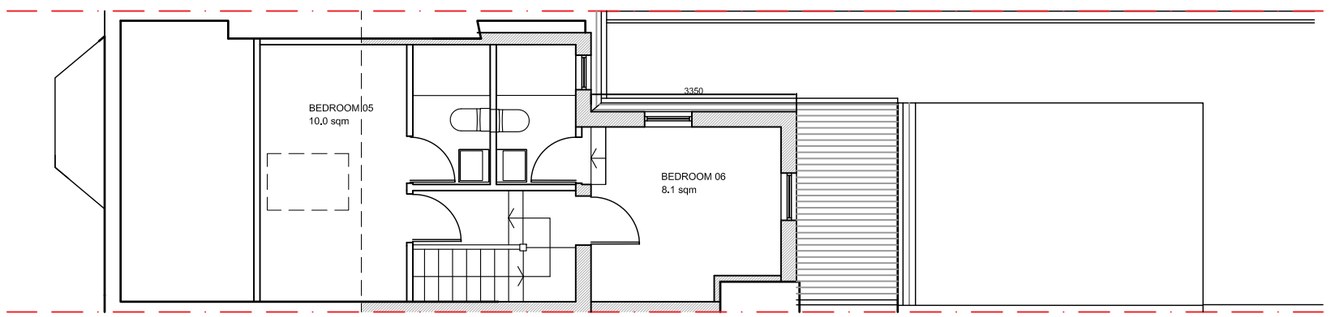

SECOND FLOOR PLAN

0 1 10

Client M.ALLEN Job Title 52 ASHDOWN ROAD, WORTHING, BN11 1DE	Drawing Title PROPOSED FLOOR PLANS Drawing Status FOR PLANNING Drawn By / Checked By LT	Scale 1:100@ A3 Date AUG 2023 Drawing No. 2840 - 04 Rev. -	Revisions Rev. Date. Description -		All site dimensions and levels to be verified by contractors and subcontractors on site prior to manufacture To be read in conjunction with all other drawings and contract documentation Contractor to refer to all relevant consultants and engineers drawings throughout the course of the works All works to comply to local authority requirements Any errors, dimensional discrepancies or omissions to be reported to Inature prior to manufacture Drawing Is for design Intent only

inature
architecture & design

www.inature.co.uk
T. 0207 223 8100
T. 01273 710 056

© inature