
/Users/sophiefryktorsvonhekkel/Dropbox/STUDIO HEKKEL LTD/JOB LIST/SH_PROJECTS_2021/2127_12 RING ROAD LANCING_BN15 0QF/2127_CAD/2127_CAD_12 RING ROAD_LANCING_PLANNING_REVISED SCHEME.pln

Do not scale from this drawing for the purpose of construction. Work to indicated dimensions only. All dimensions to be confirmed on site. This drawing is to be read in conjunction with other drawings in this series and all relevant consultants drawings and documentation where applicable. This drawing has been produced for the specific client and project identified below and is not intended for use by any other person or for any other purpose other than indicated on this drawing. Please report any discrepancy on this drawing to studio HEKKEL for clarification. © studio HEKKEL Ltd


0 1m 6m

1:100 scale

1 PLAIN CLAY TILE ROOF
2 HANGING PLAIN CLAY TILE
3 MULTI RED/BROWN BRICK
4 PAINTED RENDER (WHITE)
5 METAL BALUSTRADE
6 OBSCURED GLASS SCREEN

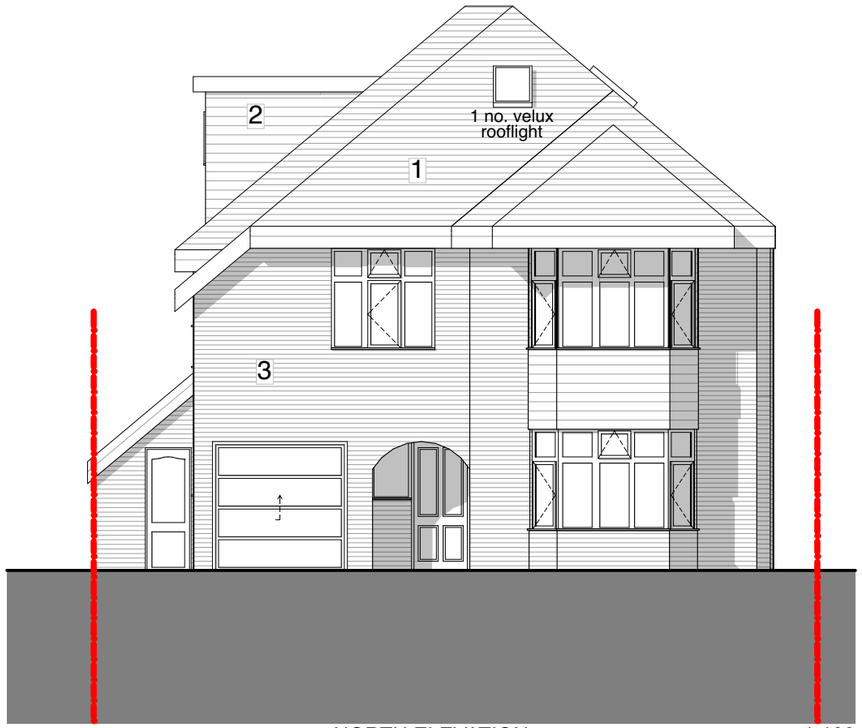


NORTH ELEVATION 1:100

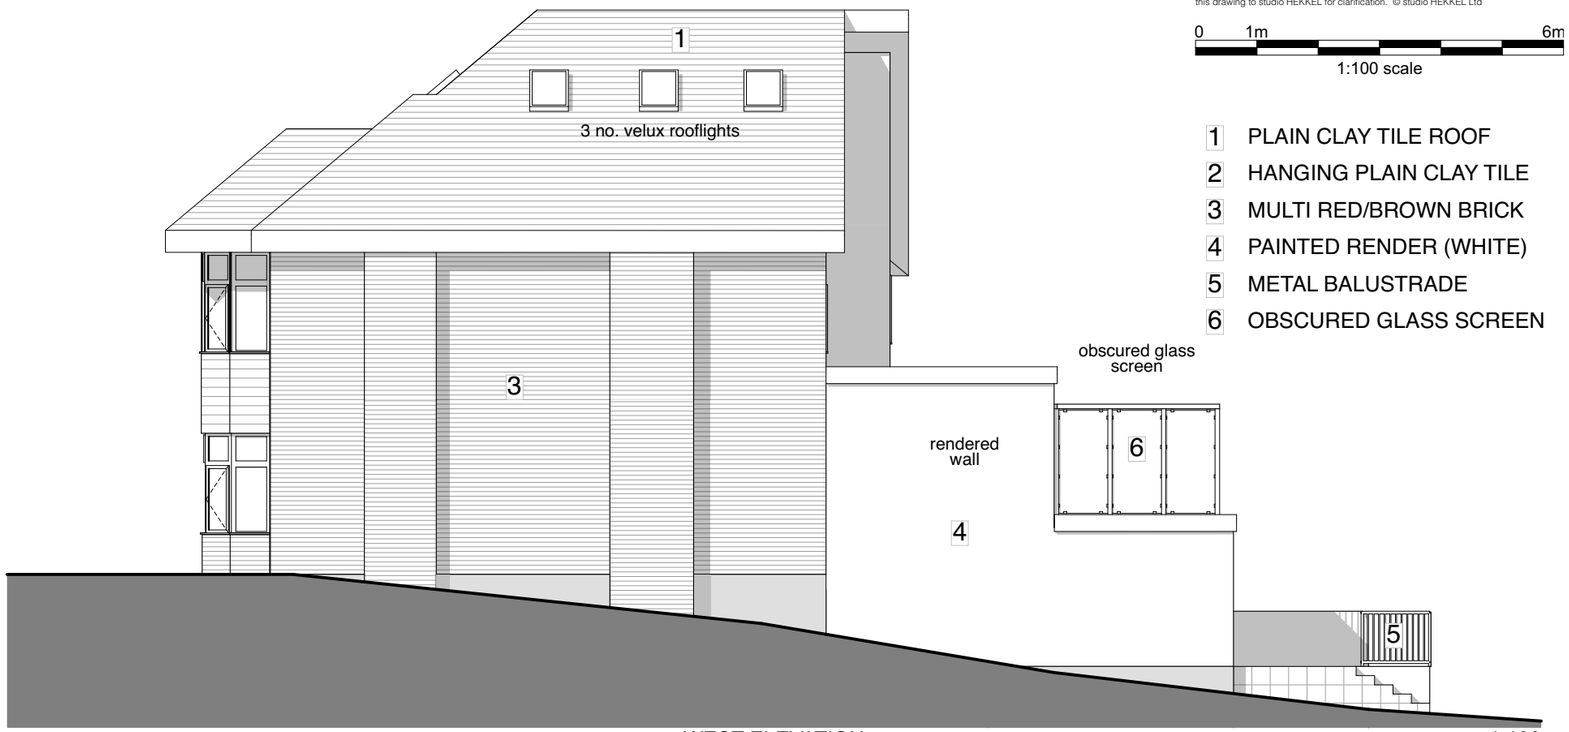

WEST ELEVATION 1:100



SOUTH ELEVATION 1:100

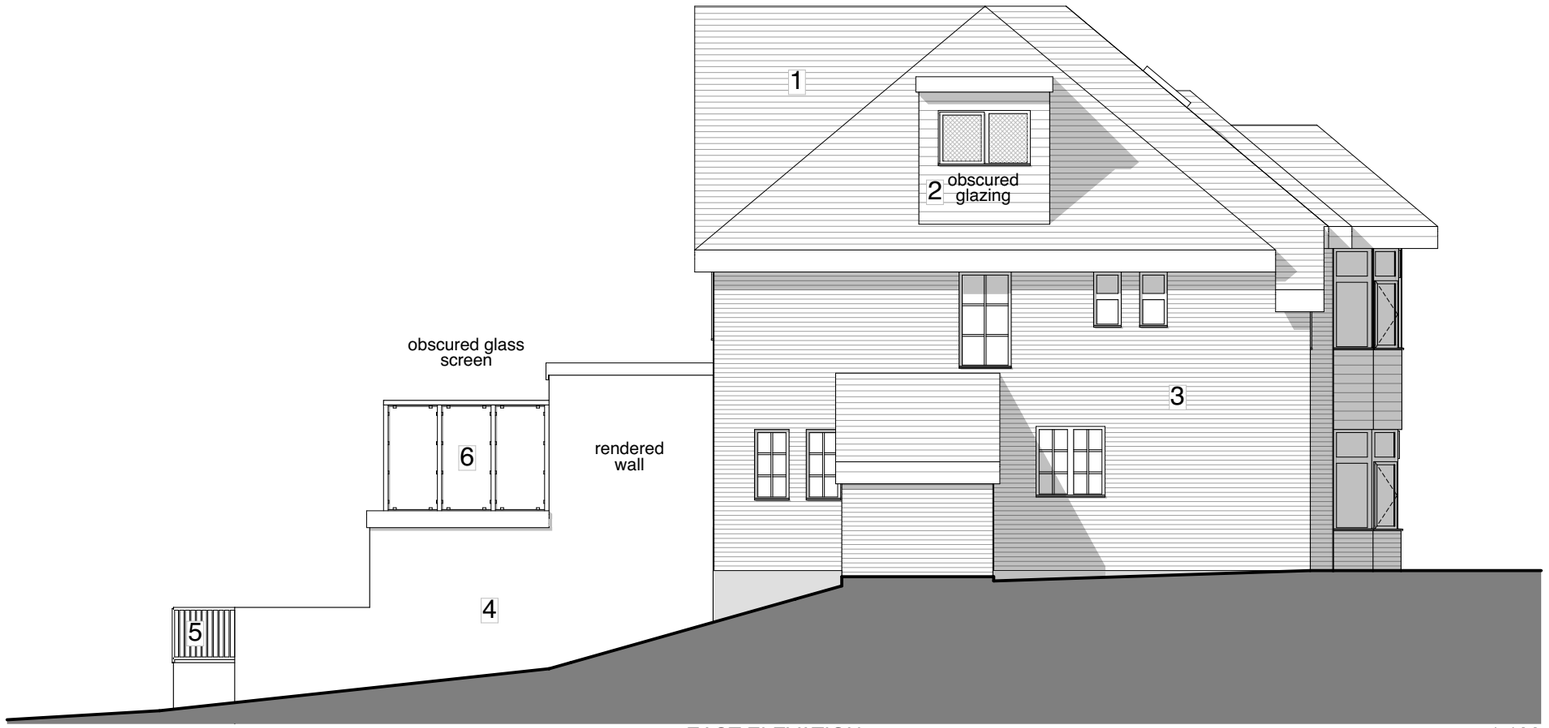

EAST ELEVATION 1:100

Client: CAROLINE EVANS

Project: 12 RING ROAD, LANCING, BN15 0QF

Drawing Title: PROPOSED ELEVATIONS

Status: PLANNING

Date of Issue: 19/12/2022

Scale: 1:100 @ A3

PROJECT - STAGE - DRAWING - REVISION

2127-P-007 C