
/Users/sophiefryktorsvonhekkel/Dropbox/STUDIO HEKKEL LTD/JOB LIST/SH PROJECTS 2021/2127_12 RING ROAD LANCING BN15 0QF/2127_CAD/2127_CAD_12 RING ROAD_LANCING_PLANNING_REVISED SCHEME.pln


Do not scale from this drawing for the purpose of construction. Work to indicated dimensions only. All dimensions to be confirmed on site. This drawing is to be read in conjunction with other drawings in this series and all relevant consultants drawings and documentation where applicable. This drawing has been produced for the specific client and project identified below and is not intended for use by any other person or for any other purpose other than indicated on this drawing. Please report any discrepancy on this drawing to studio HEKKEL for clarification. © studio HEKKEL Ltd

0 2m 12m

1:200 scale

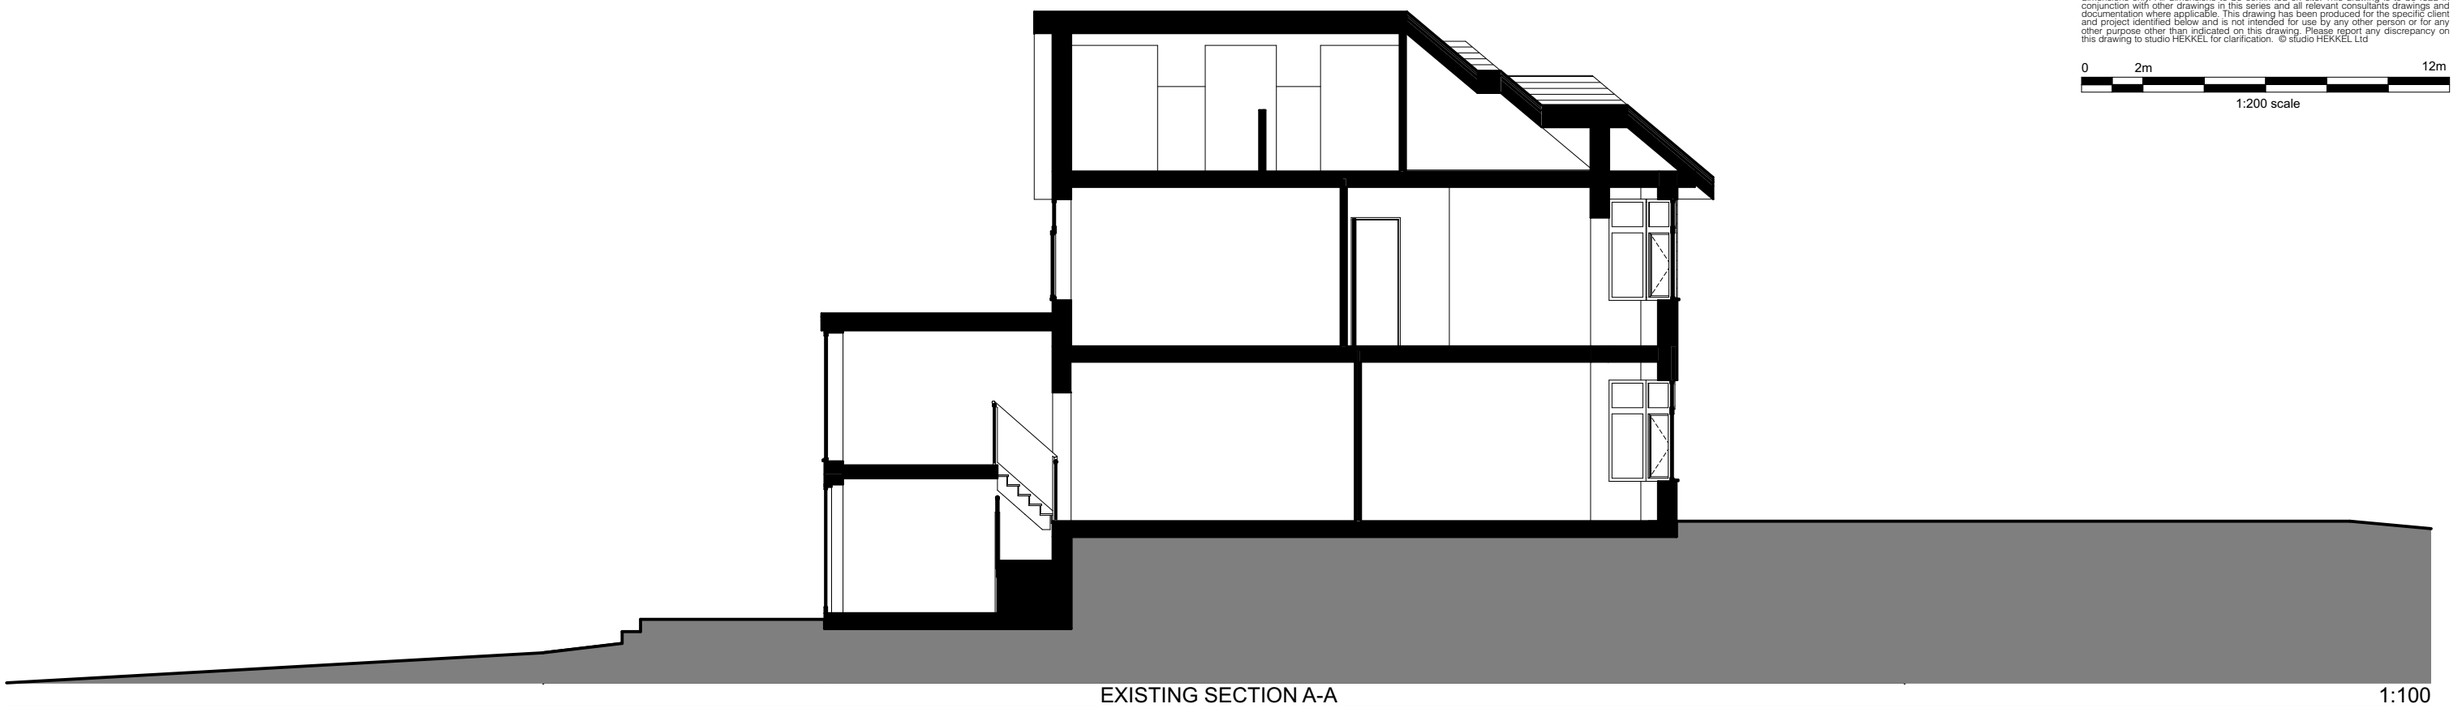

EXISTING SECTION A-A 1:100

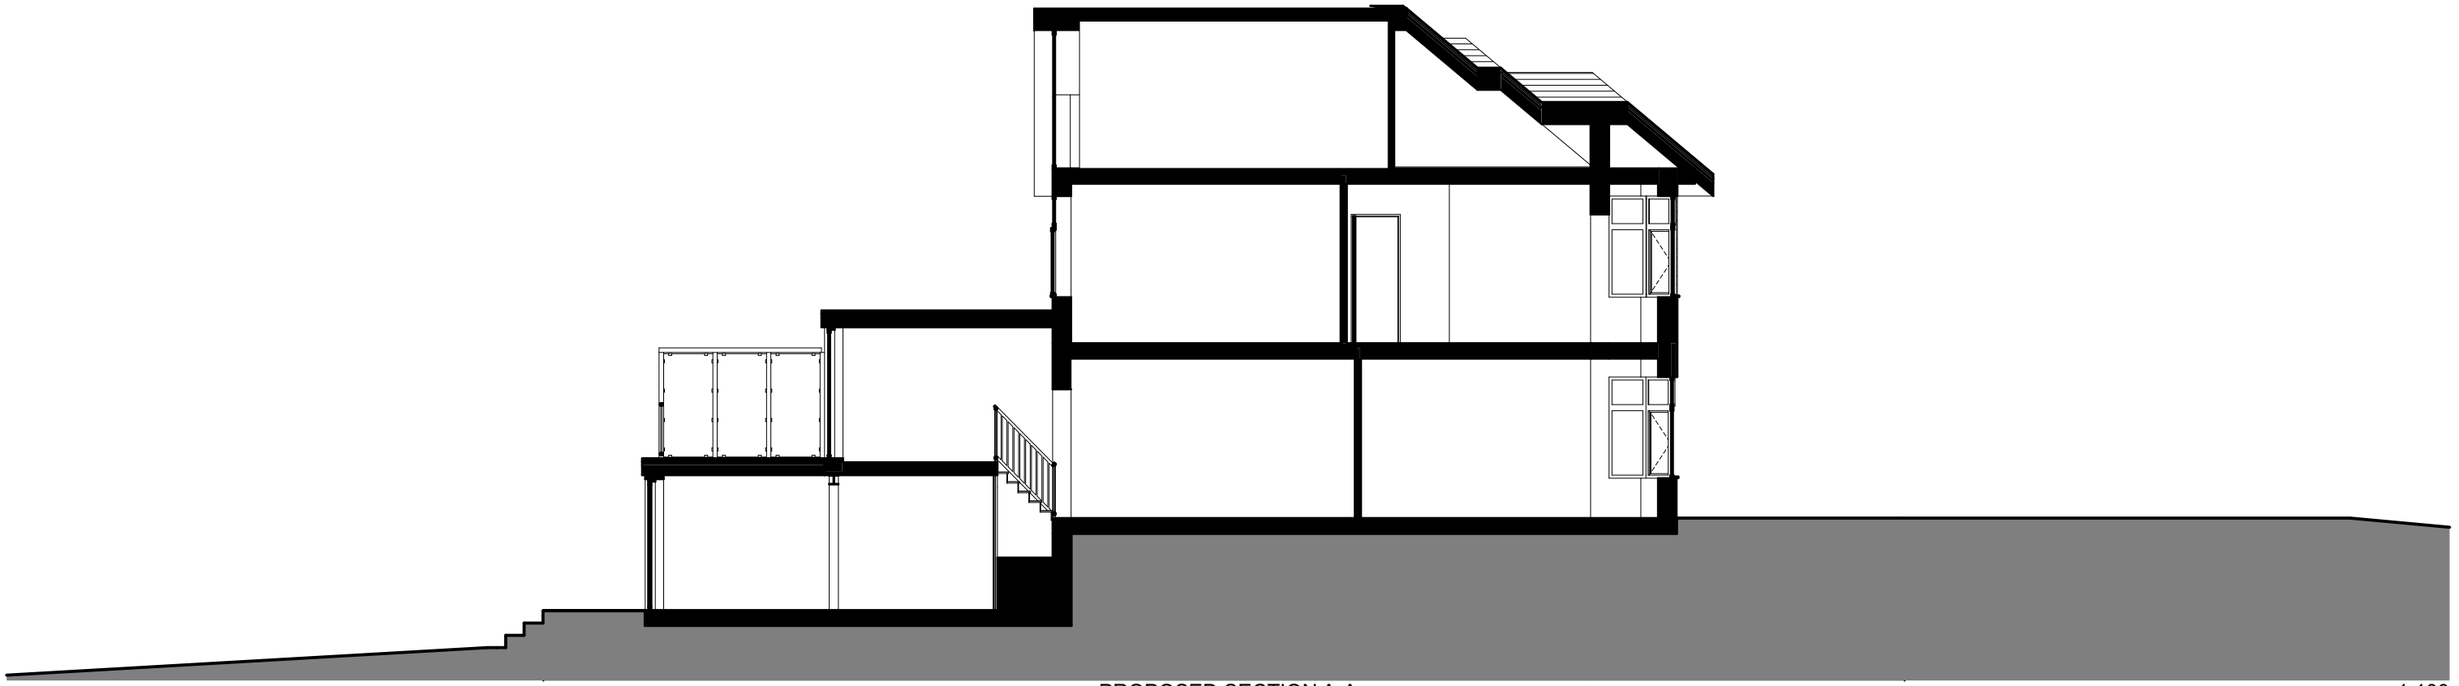

PROPOSED SECTION A-A 1:100

Client: CAROLINE EVANS	Project: 12 RING ROAD, LANCING, BN15 0QF		Status: PLANNING	PROJECT - STAGE - DRAWING - REVISION
	Drawing Title: EXISTING AND PROPOSED SITE SECTION		Date of Issue: 19/12/2022	Scale: 1:100 @ A3	2127-P-008 C