


17 Orchard Close, Southwick.
Hip to gable and rear dormer

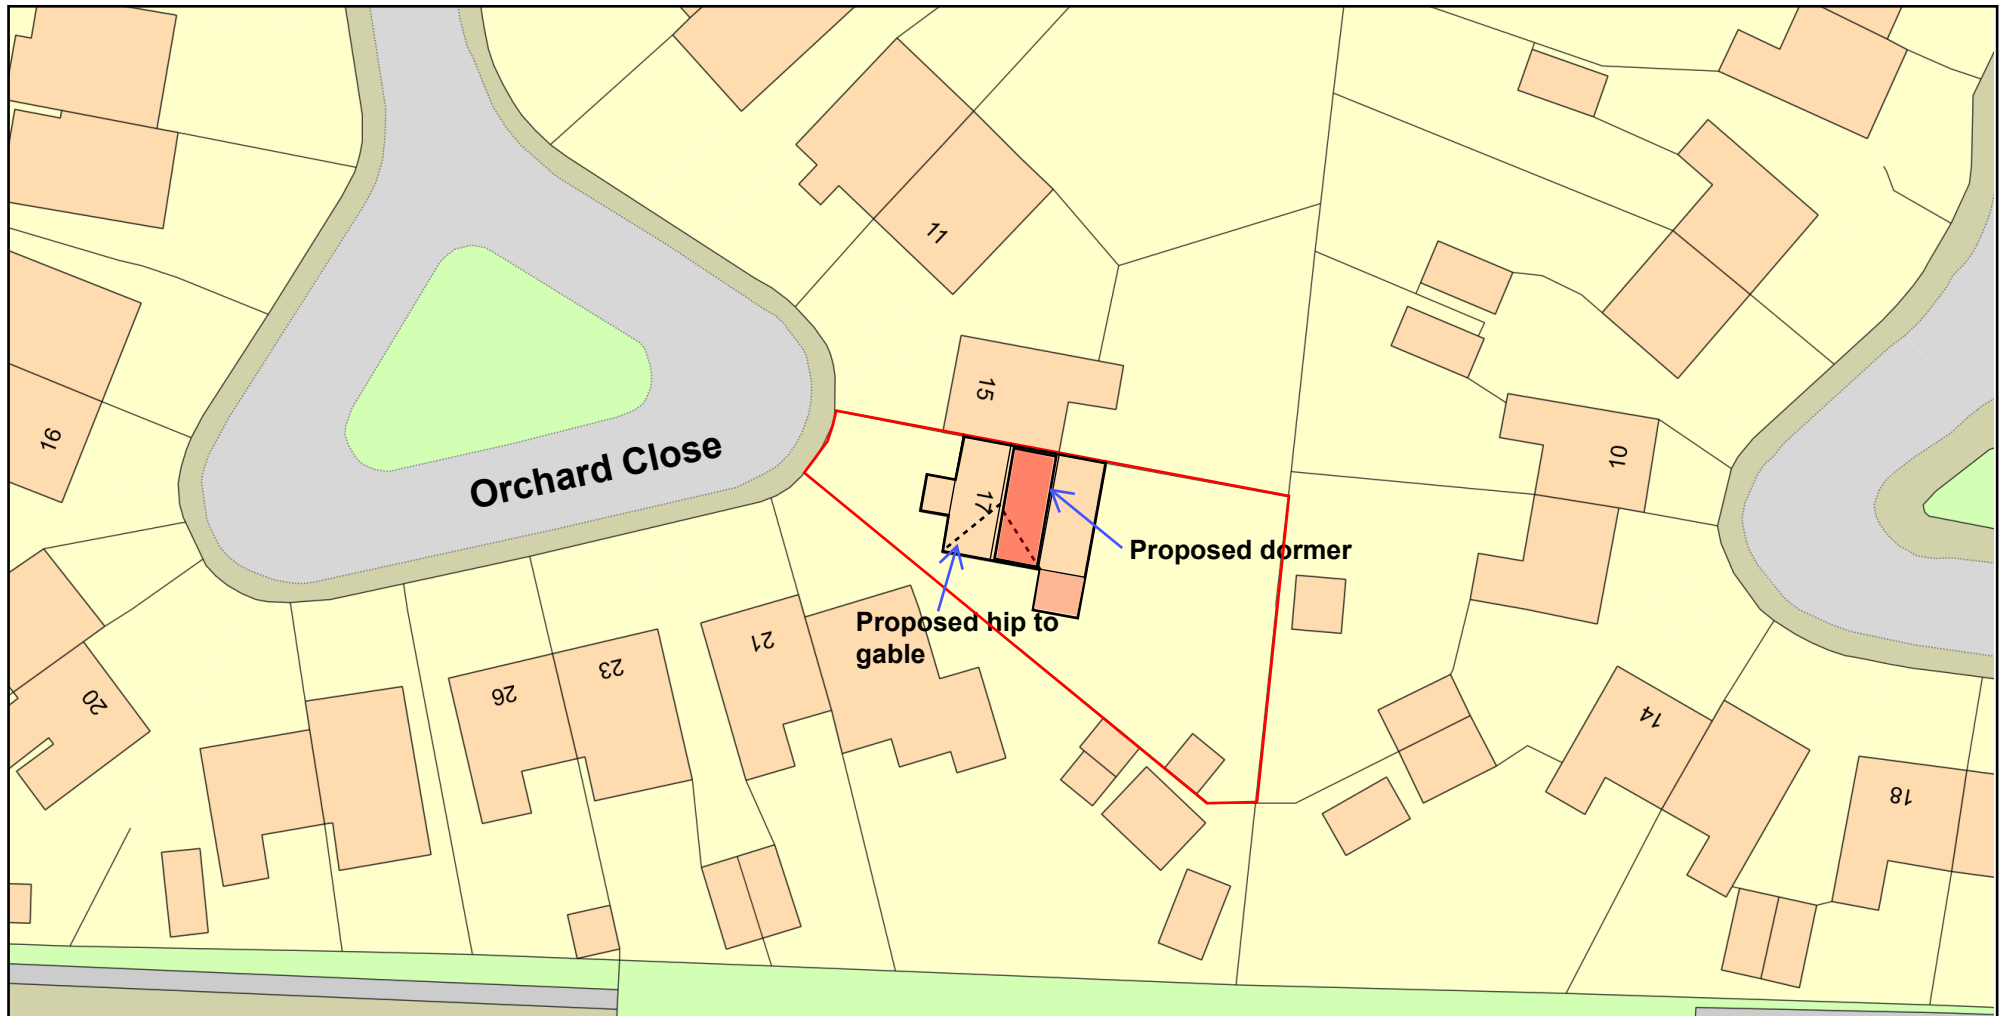

0 20
Metres



Plan Produced for: ADUR & WORTHING CC

Date Produced: 24 Feb 2026

Plan Reference Number: TQRQM22018193211607

Scale: 1:500 @ A4

© Crown copyright and database rights 2021 OS 100042766

