


Take on site measurements before ordering steel beams etc. Do not scale from the plan or use measurements shown in calculations

Existing Front Elevation (West) 1:100

Proposed Front Elevation (West) 1:100

Existing Rear Elevation (East) 1:100

Proposed Rear Elevation (East) 1:100

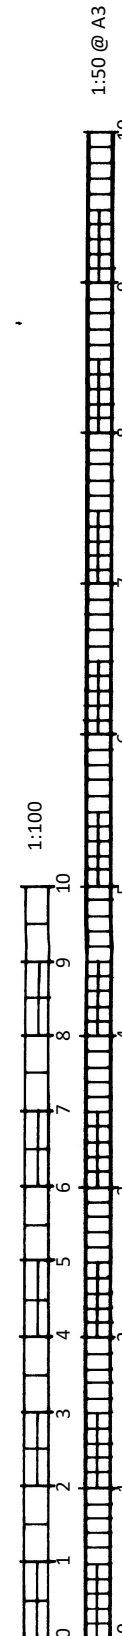

DRWG No: BSB/25201/3/A



CBuilDE
Chartered building engineers

Southwick

 **cabechartered**
chartered association
of building
engineers

stevebsbld@yahoo.com
07974 715009