

Take on site measurements before ordering steel beams etc. Do not scale from the plan or use measurements shown in calculations

Existing Side Elevation (South) 1:100

The solar panels from the rear elevation are to be positioned on the dormer flat roof. They must not extend more than 600mm above the highest part of the roof

A line drawing of a house with a gabled roof. The roof is covered in horizontal siding. A small window is located in the gable. The main body of the house has a vertical wall with a window and a door. A smaller gable is visible on the left side. Several blue arrows point to different parts of the house: one points to the roof slope, another to the gable window, a third to the roof edge, and a fourth to the vertical wall. A red arrow points to the roof edge on the right side.

Dormer face to be min 200mm away from fascia measured up the slope


Proposed Side Elevation (South) 1:100

Total - $28.6 + 8.18 = 36.78 \text{ m}^3 < 50 \text{ m}^3$

Dormer roof not to go above the highest part of the existing pitch roof

Existing Side Elevation (North) 1:100

Proposed Side Elevation (North) 1:100

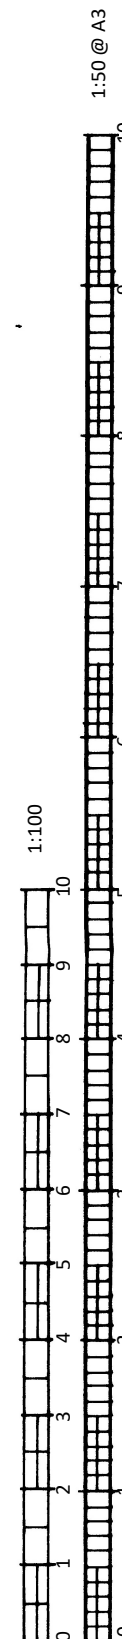

DRWG No: BSB/25201/4/B



CBuilDE
chartered building engineer

17 Orchard Close,

Southwick

BSB S.Barrett Architectural, Structural
& Party Wall Services

stevebsbltd@yahoo.com
07974 715009