




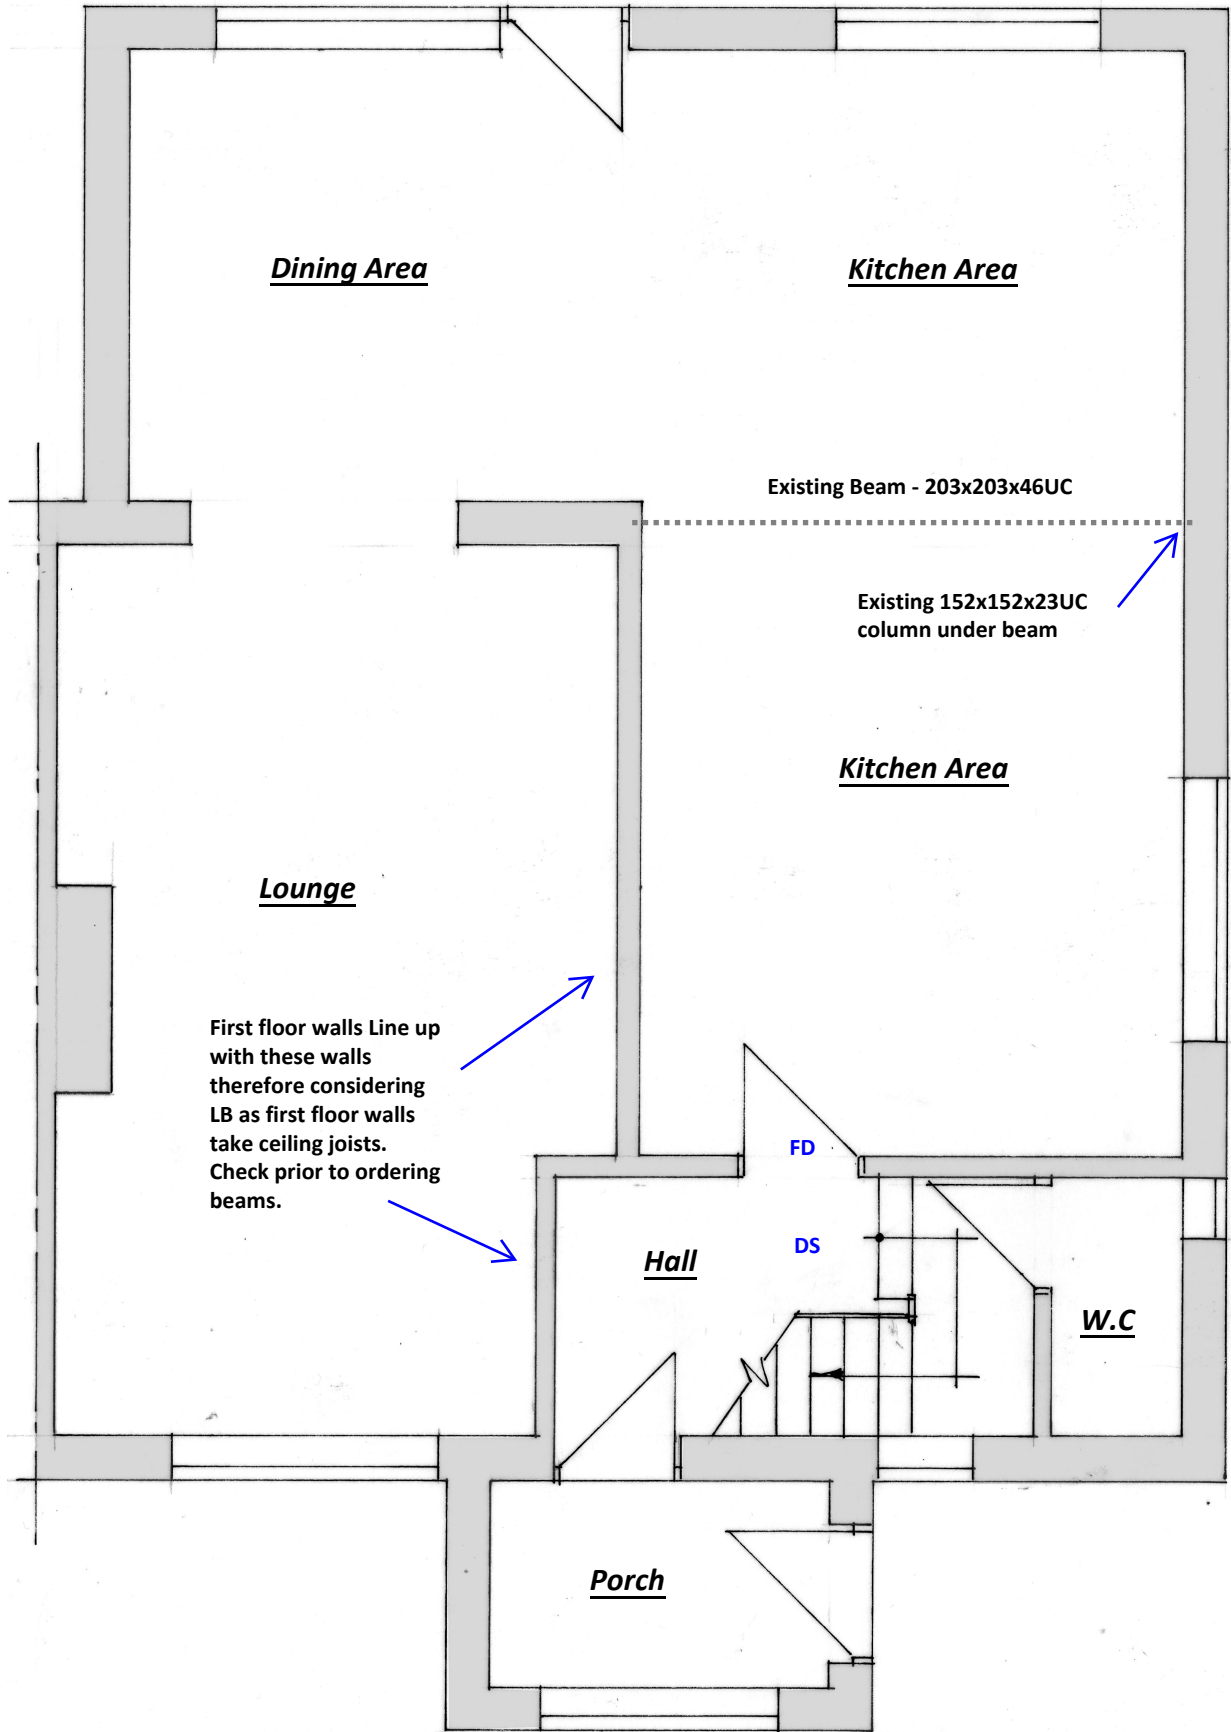

Existing Ground Floor Plan 1:50

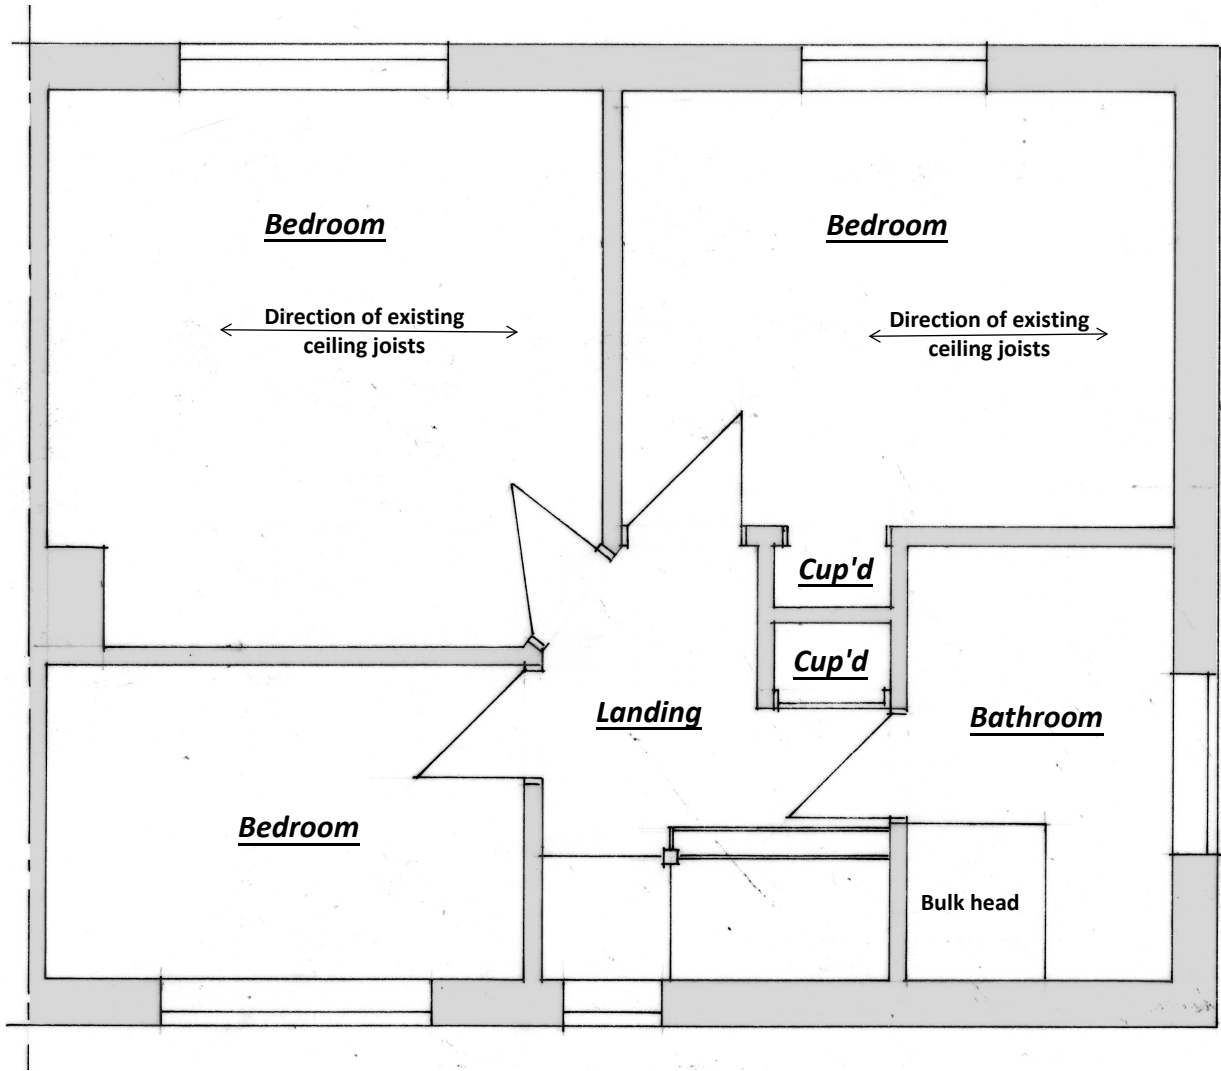

Existing First Floor plan 1:50

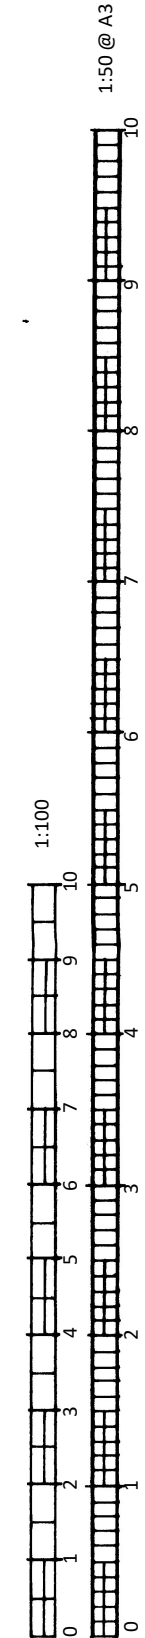

cabe
chartered
association
of building
engineers

BSB S.Barrett Architectural, Structural & Party Wall Services stevebsb1td@yahoo.com 07974 715009		17 Orchard Close, Southwick		Loft Conversion	CLIENT: Mr Jenner DATE: 16.10.2025 DRWG No: BSB/25201/1	A3
---	--	--------------------------------	--	-----------------	---	----



cabe
chartered
association
of building
engineers



CBuildE
chartered building engineer