


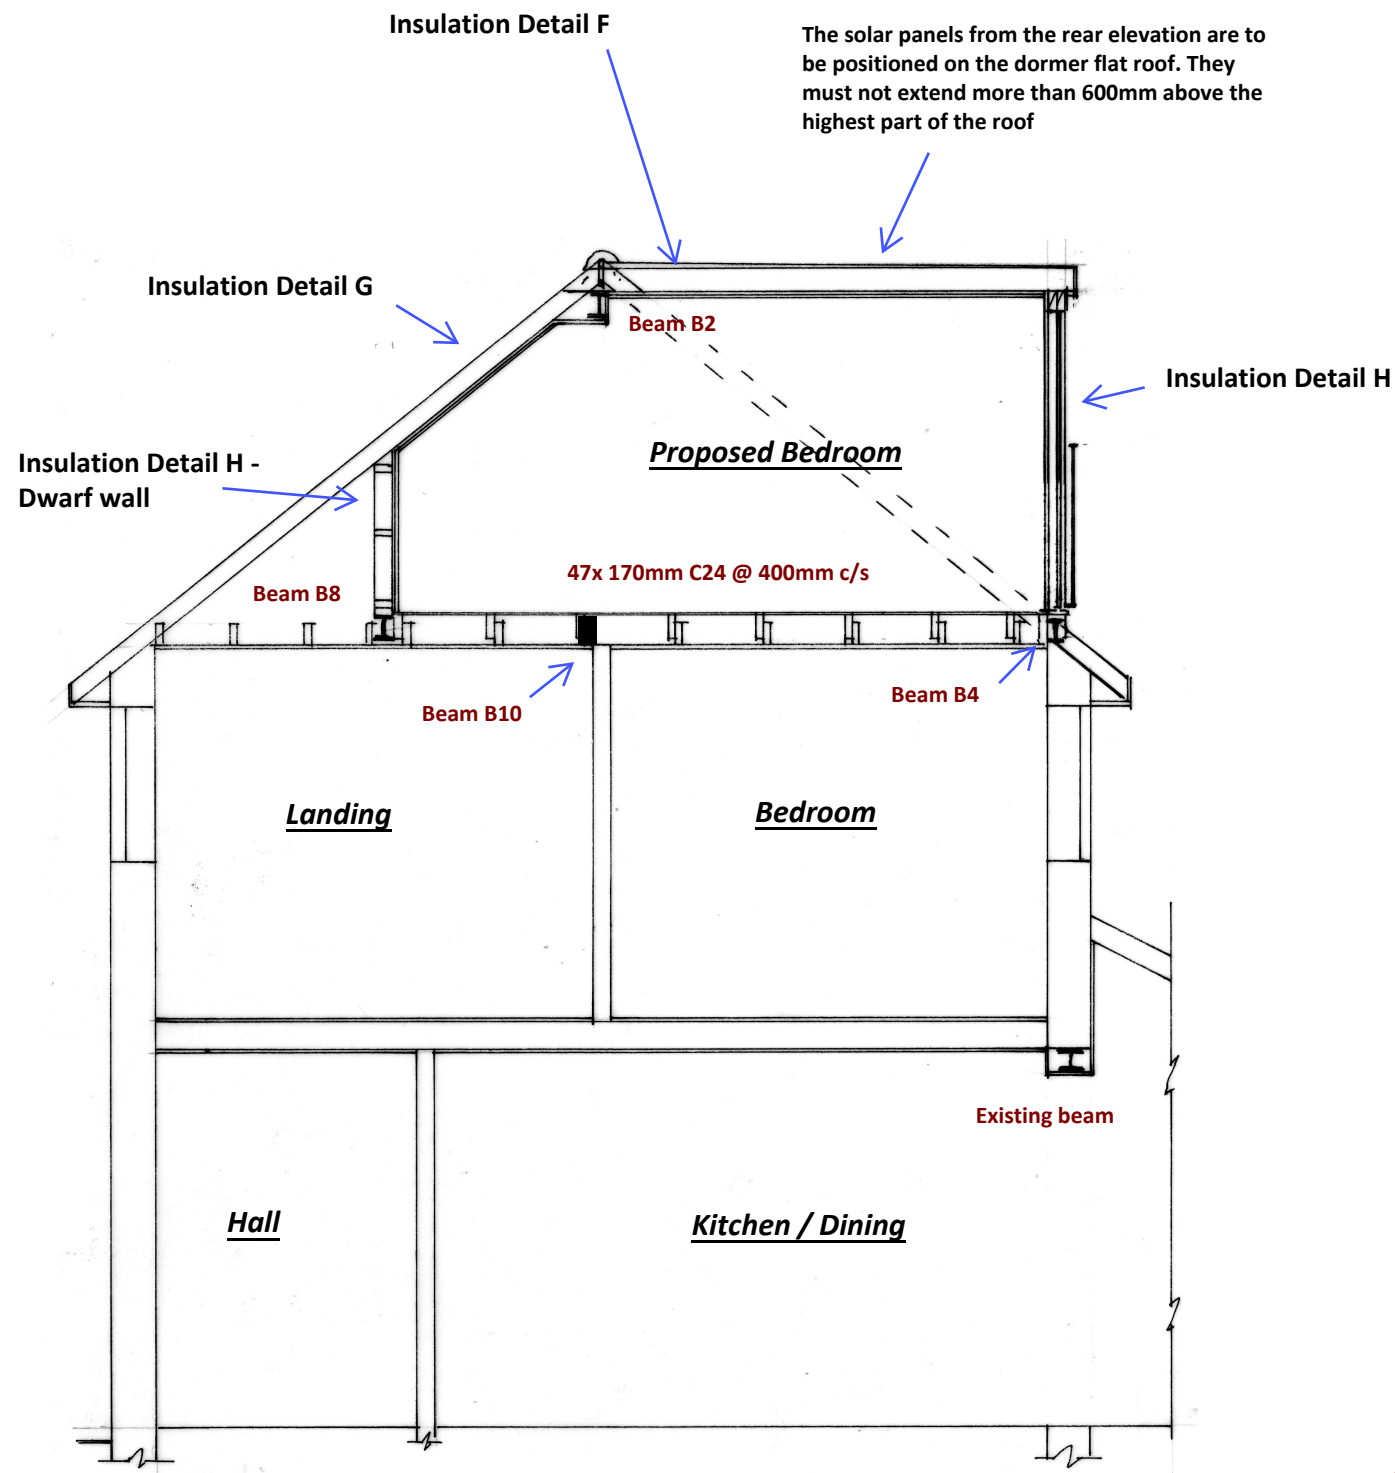

Section 1:50

Stack Alteration



The section of stack that extends approx 350mm out from the party wall to be removed. Patch in new brickwork as necessary. Corble brick at bottom as existing section of corbling.

section of stack that only extends out from the party wall 100mm to remain in position.



0102345678910

1:100

012345678910

1:50 @ A3

BSB S.Barrett Architectural, Structural & Party Wall Services stevebsbltd@yahoo.com 07974 715009	 cabe chartered association of building engineers	17 Orchard Close, Southwick		Loft Conversion	CLIENT: Mr Jenner DATE: 16.10.2025 DRWG No: BSB/25201/5	A3

1